

AGENDA
JENKS CITY COUNCIL
TUESDAY, SEPTEMBER 1, 2026, 6:00 PM
JENKS CITY HALL, 211 NORTH ELM

If you require special accommodations pursuant to the Americans with Disabilities Act, please notify the City Clerk's Office at (918) 299-5883 or email agendas@jenksok.org.

CALL TO ORDER

ROLL CALL

INVOCATION

PLEDGE OF ALLEGIANCE

ANIMAL WELFARE SPOTLIGHT

EMPLOYEE RECOGNITION

PROCLAMATION

CITIZEN COMMENTS

BUSINESS

Official action can only be taken on items which appear on the agenda. The City Council may adopt, approve, ratify, deny, defer, recommend, amend, strike, or continue any agenda item (except for Item 1).

1. Consideration and appropriate action relating to a request for approval of the Consent Agenda. (All matters listed under "Consent" are considered by the City Council to be routine and will be enacted by one motion. Any Councilor may, however, remove an item from the Consent Agenda by request. A motion to adopt the Consent Agenda is non-debatable.)
 - A. Approve minutes of the regular meeting held on August 18, 2026.
 - B. Monthly Reports
 - C. Approve Certification of cost in the amount of \$864.70 for Code Enforcement Abatement on property owned by Wisco Investments LP at 13610 S 21st Ct, and authorize the City Clerk to demand payment within thirty (30) days after notice to the property owner, and authorizing the filing of a lien with the Tulsa County Treasurer's office in the event of failure to pay the same.
 - D. Approve Certification of cost in the amount of \$820.83 for Code Enforcement Abatement on property owned by LYG Holdings LLC at 1222 W "C" St, and authorize the City Clerk to demand payment within thirty (30) days after notice to the property owner, and authorizing the filing of a lien with the Tulsa County Treasurer's office in the event of failure to pay the same.
 - E. Note in the minutes ODEQ Permit No. WL000072260545 for the construction of 513 linear feet of six (6) inch PVC potable water line and all appurtenances to serve South County Crossing Lots 1 & 2, Tulsa County, Oklahoma.
2. Consideration and appropriate action relating to items removed from the Consent Agenda

OTHER BUSINESS

ADJOURNMENT

**MINUTES
JENKS CITY COUNCIL
TUESDAY, AUGUST 18, 2026, 6:00 PM
JENKS CITY HALL, 211 NORTH ELM**

CALL TO ORDER

The Agenda for the Jenks City Council was posted on the City's website at 4:01 PM on August 14, 2026. The meeting was called to order at 06:02 PM on the above date with Mayor Cory Box presiding at Jenks City Hall.

ROLL CALL

Present

John Brown
Matthew Emmons
Craig Murray
Mayor Cory Box

Absent

Kevin Short
Donna Ogez
Adam Abel

INVOCATION

Pastor Tommy Davis from New Direction International gave the invocation.

PLEDGE OF ALLEGIANCE

Pledge of Allegiance was given.

ANIMAL WELFARE SPOTLIGHT

Jenks Animal Contral presented an animal for adoption.

CITIZEN COMMENTS

Jill Henry (12747 S 4th St) gave a public comment to Council.

BUSINESS

1. Consideration and appropriate action relating to a request for approval of the Consent Agenda. (All matters listed under "Consent" are considered by the City Council to be routine and will be enacted by one motion. Any Councilor may, however, remove an item from the Consent Agenda by request. A motion to adopt the Consent Agenda is non-debatable.)
 - A. Approve minutes of the regular meeting held on August 04, 2026.
 - B. Approve minutes of the special meeting held on July 31, 2026.
 - C. Monthly Reports
 - D. Approve a service agreement with The Metropolitan Environmental Trust (M.E.T.) providing for public education, household hazardous waste disposal, and related services for the City of Jenks; setting terms of agreement, termination, compliance with applicable Federal, State, and local laws, and authorizing the Jenks Public Works Authority to make payment of \$22,000 within the FY 26-27 Budget to the M.E.T. for the cost of said services through June 30, 2027.

- E. Approve request by Jenks Public Schools to use Jenks streets from 5:00 PM until 6:30 PM on 10/2/26 for the 2026 Jenks Homecoming Parade.
 - F. Approve request by Jenks Chamber of Commerce to use Jenks streets from 3:00 AM until 10:30 PM on 10/23/26 for the 2026 Symphony and Sweets event.
 - G. Approve request by Jenks Foundation to use Jenks streets from 12:00 PM until 9:00 PM on 10/30/26 for the 2026 Hometown Huddle event.
 - H. Approve request by Jenks Chamber of Commerce to use Jenks streets from 3:00 AM on 11/20/26 until 3:00 PM on 11/21/26 for the 2026 Lights On event.
 - I. Approve request by Jenks Chamber of Commerce to use Jenks streets from 3:00 AM on 11/20/26 until 5:00 PM on 11/21/26 for the 2026 Christmas Parade event.

John Brown made a motion to approve Item 1. Matthew Emmons seconded the motion. A roll call vote of members was taken as follows:
Yes: Cory Box, John Brown, Matthew Emmons, Craig Murray
No: None
Motion Carried.
- 2. Consideration and appropriate action relating to items removed from the Consent Agenda
Withdrawn.
 - 3. Ordinance 1691, related to JZ 26-703 which is a request for a zone change from RS-1 (Residential) to RD (Residential Duplex) at 822 N Birch Pl; repealing all ordinances or parts thereof in conflict herewith; and providing for severability.

Planning Director Marcae Hilton introduced Item 3 and answered questions. Pamela Smith (908 N Birch St) gave a public comment. Matthew Emmons made a motion to approve Item 3. Craig Murray seconded the motion. A roll call vote of members was taken as follows:
Yes: Cory Box, John Brown, Matthew Emmons, Craig Murray
No: None
Motion Carried.
 - 4. Ordinance 1692, related to JZ 26-702 which is a request for a zone change from AG (Agriculture) to RS-1 (Residential) at 11607 S 5th St; repealing all ordinances or parts thereof in conflict herewith; and providing for severability.

Planning Director Marcae Hilton introduced Items 4 and 5. She then answered questions. Robert Bell (applicant) stated that he agreed with staff's recommendations. Craig Murray made a motion to approve Item 4. John Brown seconded the motion. A roll call vote of members was taken as follows:
Yes: Cory Box, John Brown, Matthew Emmons, Craig Murray
No: None
Motion Carried.
 - 5. Ordinance 1693, related to JZ 26-704 which is a request for a zone change from AG (Agriculture) to RS-1 (Residential) at 11623 S 5th St; repealing all ordinances or parts thereof in conflict herewith; and providing for severability.

Craig Murray made a motion to approve Item 5. John Brown seconded the motion. A roll call vote of members was taken as follows:
Yes: Cory Box, John Brown, Matthew Emmons, Craig Murray

No: None

Motion Carried.

6. Ordinance 1694, amending the following articles of Chapter 16 of the Jenks City Code, known as the Jenks Unified Development Ordinance: Article 3 – Base District Specific Standards, Article 6 – Development Standards, Article 7 – Sign Standards, and Article 8 – Subdivision Standards; repealing all ordinances or parts thereof in conflict herewith; and providing for severability.

Planning Director Marcae Hilton introduced Item 6 and answered questions. City Planner Karl Fritschen and City Manager Christopher Shrout also answered questions. The following citizens made comments:

- Greg Helms (424 E Main)
- Charlotte Montgomery (10612 S Fir)

John Brown made a motion to approve Item 6 amending the listed limits for Downtown Core Place of Assembly from 50 people to 49. Matthew Emmons seconded the motion. A roll call vote of members was taken as follows:

Yes: Cory Box, John Brown, Matthew Emmons, Craig Murray

No: None

Motion Carried.

7. Emergency Clause for Ordinance 1694, making it effective immediately upon passage since the immediate operations of the provisions of the Ordinance are necessary for the preservation of public health and safety.

Withdrawn.

OTHER BUSINESS

1. City Manager's Report

City Manager Christopher Shrout gave his report and answered questions. City Engineer Anthony Wilkins answered questions.

ADJOURNMENT

Jenks City Council adjourned at 07:56 PM.



City Manager Report

City updates, service highlights,
and upcoming events



COMMUNITY



SERVICES



PROGRESS



EVENTS





Elm Street Widening

UPDATES (111th - 121st Street)

- Continued excavation for the widening of the east side of Elm Street and for the pedestrian trail on the east side
- Completed the widening at 119th and Elm
- Began excavation and installation of Waterline A on the eastside of Elm Street
- Began excavation and fill for widening North of The Goddard School on the westside of Elm Street
- Set staking on the eastside of Elm Street for curb and gutter

UPCOMING WEEKS

- Continued excavation and placement of Terratex fabric and aggregate base for the widening of the east side of Elm Street.
- Frame and pour curb and gutter for east side of Island #2
- Frame and pour curb and gutter for eastside widening of Elm Street.
- Continued excavation and aggregate base installation of pedestrian trail
- Continued placement of fill on westside of Elm Street north of The Goddard School

TRAFFIC IMPACTS

Aug 17: Lane shift to include closing eastern most lane (southbound) to begin work on east side of Elm. This setup is expected to last until the entire east side is constructed. Crews have to do this to construct the widening on the east side of the road and to install the storm system.

ODOT Project: 121st Street Trail Between Elm and Elwood

- The project is a little over halfway complete.
- By end of August, crews expect to:
 - complete curb installation from Elwood to Mulberry Ct
 - complete pedestrian ramps and install detectable warning (tactile dome) panels
 - install drainage pipe at the creek crossing near the fire station
 - asphalt paving operations to begin in previously completed sections





Striping Projects

- 111th & HWY 75
 - Paint complete and delineators will be placed in the next couple
- Elm Street & Creek Turnpike Intersection
- Elm Street & Beaver Street
- 111th and Elm Street, near Walmart
- 106th Street, west of Elm Street



JPW Crews striping Elm, just south of Creek Turnpike




Pedestrian Bridge Decking

An area on the Pedestrian Bridge was repaired in late July. The contractor removed asphalt, installed a metal plate to protect the expansion joint and the joints on the railing.



96th Street Bridge

Patched cracks (surface level) on 96th Street Bridge for a safer and better commute over the bridge.

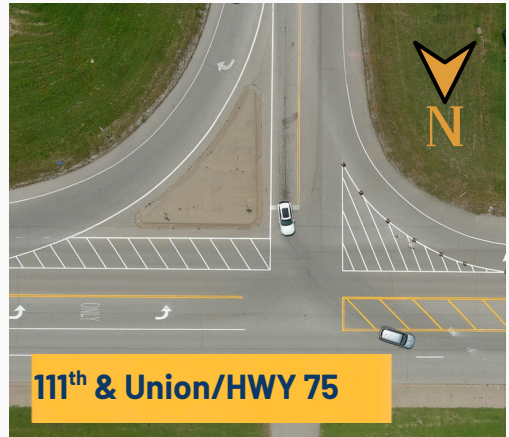

111th & Union/HWY 75



Renovations

JPW has been working on renovations for the last several months at their headquarters and small renovations at the satellite facility. They continue to look at what can be updated in-house and comparing to outside contract work. The main issue they face is storage for all their equipment and machinery.



Parks (more on page 3)

- Collecting info and quotes for additional playground equipment at Veterans Park - area by swingset
- Starting process of implementing an irrigation system at the public park facility at 106th & Elm (temporarily called The Ranch) and investigating a possible irrigation system at Central Park



Winter Weather

Implementing a Brine system for winter weather. The brine will be used as a pre-treatment to roads to help lessen the need of as much salt. Working with Tulsa to get agreement for brine since they make it.



Pedestrian Bridge Repair



Lions Park

Jenks Public Works has been working the past few days on adding loads of mulch to the Lions Park playground area. They still have more mulch to add and will complete this project by next week.



Lions Park



Central Park

A new swingset was added to Central Park on August 7th. This improvement is one of several that Jenks Public Works has implemented in Central Park. A new pavillion with upgraded concrete flooring and seating, as well as new landscaping and the removal of outdated playground equipment, was completed in 2024.



Central Park



"C" Street Playground

A new swingset was also added to the playground on "C" Street, close to North Forest, in late July.



"C" Street
Playground

COMING SOON

A new swingset and new mulch will be installed by Jenks Public Works this week at Copperfield Park, located around 114th & Mulberry Lane.



“Public Safety Updates

During overnight hours on August 17th, Jenks Fire & Rescue was called to a fire in the 81st & Elwood Area - west of Elm Street, north of the levy and behind the airport. Arrival Crews determined it was Tulsa jurisdiction but started fire attack and was supported by Tulsa Fire. Jenks Fire cleared the scene around 1:00am. Jenks Police assisted with road closures.

Later that same morning, Jenks Fire & Rescue was called out on standby for Glenpool. Lightning struck the Explorer Pipeline facility and ignited one of their natural gas tanks, which led to multiple tanks catching fire. Jenks residents were never in the danger zone nor had to be evacuated. Jenks Police were also made aware and were on standby to assist.




Fire West of Elm Behind Airport

JENKS POLICE THANK YOU



JPD says THANK YOU to everyone driving with patience and caution the first several days of school being back in session. They said it was very uneventful, even with road construction, and appreciates everyone's cooperation!

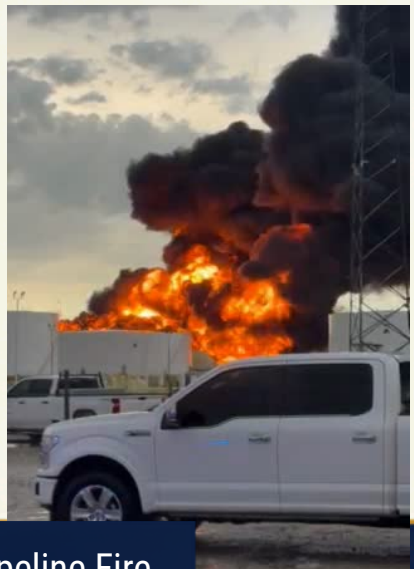

Glenpool Pipeline Fire



“City Highlights

Jenks Ranked #1 Best Place to Live in Oklahoma!



In July, Jenks was ranked #1 by Homesnacks, which ranks over 60 aspects about every American city, state, and zip code – using real Census & FBI data.


Homesnacks ranked all 68 Oklahoma cities/towns with more than 5,000 residents across nine criteria, from home values to commute times.

To read entire article, visit <https://www.homesnacks.com/these-are-the-10-best-places-to-live-in-oklahoma>.

City of Jenks Launches New Building and Contractor Portal

The new portal through GovWell went live on July 21st and can be accessed on homepage of Jenks.com. This new portal for building and contractor registration will streamline tracking request/project status, paying fees and schedule visits, receiving answers to your questions, and more. Staff is planning an instructional video for the new portal and will place on City's YouTube channel.

Staff is currently working on next module which will add fire permits like sprinklers and alarms, and then moving on to other Departments such as Engineering and Planning.

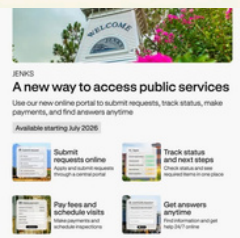

Grand Opening of Renovated Jenks Freshman Academy



“After four phases of renovation and expansion over the last six years, Jenks students, administrators and staff cut the ribbon [on August 10th] and officially opened the building less than 48 hours before the start of the 2026-2027 school year.

Able to accommodate more than 1,000 students, the 133,800-square-foot building has 55 classrooms, a new library, a commons area for students to congregate, study spaces and the district's first FEMA-rated tornado shelter.

The project was entirely funded through bond proposals and incorporates cabinets that were built in-house by district employees.”

written by Tulsa World





"Upcoming Events"

What's ahead for the community this month

Building community.
Connecting neighbors.
Strengthening our city.



Fun at Sharks in the Park!



August Luncheon - Chamber

Speaker: Mike Collier, Chief Meteorologist and Founder of MCWX Weather Network



August 19

WEDNESDAY 11:30AM - 1:00PM
10596 S. ELM STREET
JENKS, OK



Leadership Jenks Class 39 Kickoff

Alumni and new class reception to start Class 39's Leadership Jenks season



August 25

TUESDAY, 3PM - 5PM
TBD



Network Jenks, After Hours

Connect with fellow Chamber members, grow your network, and enjoy a great time in a unique atmosphere.



August 27

THURSDAY, 4PM-6PM

Suite Shots
600 Riverwalk Terrace



Chamber Intercity Visit to Summerville, SC

This trip gives business and community leaders the opportunity to connect with local leaders, tour community projects, and discover how Summerville is approaching economic development, tourism, workforce development, and downtown growth while preserving its unique character.



SEPT 8-10



JENKS TAKE BACK EVENT AT TPO

Tulsa Premium Outlets teamed up with American Waste and City of Jenks to host a recycling and battery take back event. More details will be released in September



SEPT 26

SATURDAY, 12PM-3PM

Outlet Mall
801 E Outlet Drive, Jenks

Stay Connected!

Visit jenks.com and click on "Community Calendar" to see all that is happening in Jenks!

To receive urgent alerts about city information (including water breaks, road closures, etc), please sign up for our Alert Notifications at Jenks.com.



www.jenks.com

918-299-5883

city@jenksok.org

FOLLOW US





PARENT ACCOUNT:
City of Jenks

REPORT FOR:
City of Jenks
0460-00-346563-0
JUL-24-2026 TO AUG-23-2026

PAGE 1
END OF REPORT

Site Summary

ACCOUNT NUMBER	FLEET NAME
0460-00-346563-0	City of Jenks

BRAND	ADDRESS	NO. TRANS	FUEL UNITS	FUEL \$	OTHER \$	EXEMPT TAX	MERCHANT FUND DISC \$	NET \$
76	502 Hoselton Dr, Chenoa, IL 61726	1	22.534	98.00	0.00	0.00	-1.13	96.87
Casey's General St	6601 E 7th St, Duenweg, MO 64841-1089	1	19.656	73.89	0.00	-3.60	-1.38	68.91
	21659 E 1100 Rd, Pleasanton, KS 66075	1	14.582	56.86	0.00	-2.67	-1.02	53.17
	4755 S Aspen Ave, Broken Arrow, OK 74011	2	22.191	85.32	0.00	-8.28	-1.55	75.49
	15085 S Broadway St, Glenpool, OK 74033	1	13.340	52.01	0.00	-4.97	-0.93	46.11
	2840 W Main St, Jenks, OK 74037-3492	230	2808.789	10759.33	0.00	-837.06	-196.52	9725.75
	516 E 121st St S, Jenks, OK 74037-3652	115	1723.650	7190.61	0.00	-553.37	-120.66	6516.58
Cenex	1651 S State Hig, Bois D ARC, MO 65612	1	10.680	40.57	0.00	0.00	0.00	40.57
ExxonMobil	6969 N Service Rd, Leasburg, MO 65535-7113	1	20.004	76.00	0.00	0.00	0.00	76.00
MAVERIK	510 S Elm St, Jenks, OK 74037	4	107.745	433.54	0.00	-42.17	0.00	391.37
PHILLIPS 66	1507 S Harvard Ave, Tulsa, OK 74112	2	33.144	121.29	0.00	-12.36	-1.66	107.27
QUIKTRIP	15710 S US 169 Hwy, Olathe, KS 66062-3504	1	16.050	62.58	0.00	-2.94	0.00	59.64
	712 S Elm St, Jenks, OK 74037	27	584.672	2272.13	0.00	-180.29	0.00	2091.84
	PERIOD TOTALS	387	5397.037	21322.13	0.00	-1647.71	-324.85	19349.57



PARENT ACCOUNT:
City of Jenks

REPORT FOR:
City of Jenks
0460-00-346563-0
JUL-24-2026 TO AUG-23-2026

PAGE 1

Financial Summary

ACCOUNT NUMBER	FLEET NAME
0460-00-346563-0	City of Jenks

DEPARTMENT	DESCRIPTION	UNITS	COST OR FEE	TOTAL FEES	FUEL \$	OTHER \$	EXEMPTED TAX	DISCOUNT	NET \$	TOTAL FEES & PURCHASES
215	Monthly Card Charge	1.00	4.000	0.00	0.00	0.00	0.00	0.00	0.00	
	PERIOD			0.00	0.00	0.00	0.00	0.00	0.00	0.00
	YTD			0.00	47.55	0.00	0.00	-0.95	46.60	46.60
252	Unleaded Ethanol (10% blend)	24.86	3.709	0.00	92.18	0.00	-9.27	-1.74	81.17	
	Monthly Card Charge	2.00	4.000	0.00	0.00	0.00	0.00	0.00	0.00	
	PERIOD			0.00	92.18	0.00	-9.27	-1.74	81.17	81.17
	YTD			0.00	156.77	0.00	-9.27	-3.02	144.48	144.48
311	Unleaded Ethanol (10% blend)	2668.07	3.729	0.00	9958.97	0.00	-805.43	-186.64	8966.90	
	Unleaded Plus	29.16	4.375	0.00	127.52	0.00	-7.75	-2.04	117.73	
	Unleaded Regular	262.46	4.283	0.00	1126.35	0.00	-80.32	-18.25	1027.78	
	Monthly Card Charge	50.00	4.000	0.00	0.00	0.00	0.00	0.00	0.00	
	PERIOD			0.00	11212.84	0.00	-893.50	-206.93	10112.41	10112.41
	YTD			0.00	14141.17	0.00	-893.50	-263.52	12984.15	12984.15
411	Regular Diesel #2	554.98	4.902	0.00	2726.21	0.00	-177.99	-34.71	2513.51	
	Unleaded Ethanol (10% blend)	147.10	3.756	0.00	552.15	0.00	-36.03	-8.91	507.21	
	Unleaded Ethanol (5.7% blend)	22.53	4.348	0.00	98.00	0.00	0.00	-1.13	96.87	
	Unleaded Regular	134.74	3.978	0.00	542.32	0.00	-43.22	-5.09	494.01	
	Monthly Card Charge	17.00	4.000	0.00	0.00	0.00	0.00	0.00	0.00	
	PERIOD			0.00	3918.68	0.00	-257.24	-49.84	3611.60	3611.60
	YTD			0.00	5147.80	0.00	-257.24	-67.32	4823.24	4823.24
511	Unleaded Ethanol (10% blend)	4.76	3.848	0.00	18.33	0.00	-1.77	-0.33	16.23	
	Unleaded Regular	79.85	3.722	0.00	296.90	0.00	-25.14	-1.66	270.10	
	Monthly Card Charge	5.00	4.000	0.00	0.00	0.00	0.00	0.00	0.00	
	PERIOD			0.00	315.23	0.00	-26.91	-1.99	286.33	286.33
	YTD			0.00	404.45	0.00	-26.91	-2.71	374.83	374.83
512	Monthly Card Charge	3.00	4.000	0.00	0.00	0.00	0.00	0.00	0.00	
	PERIOD			0.00	0.00	0.00	0.00	0.00	0.00	0.00
	YTD			0.00	0.00	0.00	0.00	0.00	0.00	0.00
521	Regular Diesel #2	33.18	4.999	0.00	165.86	0.00	-14.36	0.00	151.50	
	Unleaded Ethanol (10% blend)	36.40	3.598	0.00	131.00	0.00	-13.58	-2.55	114.87	
	Unleaded Regular	141.31	3.959	0.00	535.73	0.00	-52.70	-2.25	480.78	
	Monthly Card Charge	14.00	4.000	0.00	0.00	0.00	0.00	0.00	0.00	
	PERIOD			0.00	832.59	0.00	-80.64	-4.80	747.15	747.15
	YTD			0.00	1192.08	0.00	-80.64	-9.80	1101.64	1101.64
522	Unleaded Ethanol (10% blend)	37.06	3.648	0.00	135.30	0.00	-6.71	-2.60	125.99	
	Unleaded Regular	19.39	4.399	0.00	85.32	0.00	-7.23	-1.36	76.73	
	Monthly Card Charge	4.00	4.000	0.00	0.00	0.00	0.00	0.00	0.00	
	PERIOD			0.00	220.62	0.00	-13.94	-3.96	202.72	202.72
	YTD			0.00	220.62	0.00	-13.94	-3.96	202.72	202.72

Financial Summary

ACCOUNT NUMBER	FLEET NAME
0460-00-346563-0	City of Jenks

DEPARTMENT	DESCRIPTION	UNITS	COST OR FEE	TOTAL FEES	FUEL \$	OTHER \$	EXEMPTED TAX	DISCOUNT	NET \$	TOTAL FEES & PURCHASES
523	Regular Diesel #2	20.12	4.849	0.00	97.58	0.00	-8.71	-1.41	87.46	
	Monthly Card Charge	2.00	4.000	0.00	0.00	0.00	0.00	0.00	0.00	
	PERIOD			0.00	97.58	0.00	-8.71	-1.41	87.46	87.46
	YTD			0.00	181.14	0.00	-8.71	-1.41	171.02	171.02
531	Unleaded Ethanol (10% blend)	65.08	3.898	0.00	253.72	0.00	-24.27	-4.56	224.89	
	Unleaded Plus	32.78	4.148	0.00	136.00	0.00	-12.23	-2.29	121.48	
	Unleaded Regular	228.35	4.110	0.00	924.90	0.00	-72.42	-7.12	845.36	
	Unleaded Super	13.10	4.389	0.00	57.50	0.00	-4.89	0.00	52.61	
	Monthly Card Charge	7.00	4.000	0.00	0.00	0.00	0.00	0.00	0.00	
	PERIOD			0.00	1372.12	0.00	-113.81	-13.97	1244.34	1244.34
	YTD			0.00	1950.88	0.00	-113.81	-18.43	1818.64	1818.64
532	Monthly Card Charge	1.00	4.000	0.00	0.00	0.00	0.00	0.00	0.00	
	PERIOD			0.00	0.00	0.00	0.00	0.00	0.00	0.00
	YTD			0.00	0.00	0.00	0.00	0.00	0.00	0.00
533	Unleaded Ethanol (10% blend)	86.25	3.692	0.00	317.79	0.00	-32.16	-6.04	279.59	
	Unleaded Regular	216.47	3.896	0.00	839.31	0.00	-60.76	-3.51	775.04	
	Monthly Card Charge	4.00	4.000	0.00	0.00	0.00	0.00	0.00	0.00	
	PERIOD			0.00	1157.10	0.00	-92.92	-9.55	1054.63	1054.63
	YTD			0.00	1399.54	0.00	-92.92	-12.08	1294.54	1294.54
561	Unleaded Ethanol (10% blend)	186.39	3.702	0.00	690.13	0.00	-54.42	-13.05	622.66	
	Unleaded Plus	40.45	4.458	0.00	180.12	0.00	-11.64	-2.83	165.65	
	Unleaded Regular	136.32	3.924	0.00	534.52	0.00	-39.80	-2.45	492.27	
	Monthly Card Charge	5.00	4.000	0.00	0.00	0.00	0.00	0.00	0.00	
	PERIOD			0.00	1404.77	0.00	-105.86	-18.33	1280.58	1280.58
	YTD			0.00	1756.22	0.00	-105.86	-24.67	1625.69	1625.69
562	Unleaded Ethanol (10% blend)	79.19	3.799	0.00	300.27	0.00	-22.49	-5.54	272.24	
	Unleaded Regular	30.16	4.329	0.00	130.84	0.00	-11.24	-2.12	117.48	
	Monthly Card Charge	2.00	4.000	0.00	0.00	0.00	0.00	0.00	0.00	
	PERIOD			0.00	431.11	0.00	-33.73	-7.66	389.72	389.72
	YTD			0.00	431.11	0.00	-33.73	-7.66	389.72	389.72
571	Monthly Card Charge	1.00	4.000	0.00	0.00	0.00	0.00	0.00	0.00	
	PERIOD			0.00	0.00	0.00	0.00	0.00	0.00	0.00
	YTD			0.00	0.00	0.00	0.00	0.00	0.00	0.00
911	Regular Diesel #2	19.43	4.698	0.00	91.29	0.00	0.00	-1.36	89.93	
	Unleaded Ethanol (10% blend)	31.16	3.798	0.00	118.03	0.00	-5.17	-2.18	110.68	
	Monthly Card Charge	1.00	4.000	0.00	0.00	0.00	0.00	0.00	0.00	
	PERIOD			0.00	209.32	0.00	-5.17	-3.54	200.61	200.61
	YTD			0.00	209.32	0.00	-5.17	-3.54	200.61	200.61



PARENT ACCOUNT:
City of Jenks

REPORT FOR:
City of Jenks
0460-00-346563-0
JUL-24-2026 TO AUG-23-2026

PAGE 3
END OF REPORT

Financial Summary

ACCOUNT NUMBER	FLEET NAME
0460-00-346563-0	City of Jenks

DEPARTMENT	DESCRIPTION	UNITS	COST OR FEE	TOTAL FEES	FUEL \$	OTHER \$	EXEMPTED TAX	DISCOUNT	NET \$	TOTAL FEES & PURCHASES
919	Unleaded Ethanol (10% blend)	16.11	3.599	0.00	57.99	0.00	-6.01	-1.13	50.85	
	Monthly Card Charge	3.00	4.000	0.00	0.00	0.00	0.00	0.00	0.00	
	PERIOD			0.00	57.99	0.00	-6.01	-1.13	50.85	50.85
	YTD			0.00	57.99	0.00	-6.01	-1.13	50.85	50.85
Unassigned	Account Setup Fee	0.00	40.000	0.00	0.00	0.00	0.00	0.00	0.00	
	PERIOD			0.00	0.00	0.00	0.00	0.00	0.00	0.00
	YTD			0.00	0.00	0.00	0.00	0.00	0.00	0.00
ACCOUNT TOTALS	Regular Diesel #2	627.71	4.698	0.00	3080.94	0.00	-201.06	-37.48	2842.40	
	Unleaded Ethanol (10% blend)	3382.43	3.599	0.00	12625.86	0.00	-1017.31	-235.27	11373.28	
	Unleaded Ethanol (5.7% blend)	22.53	4.348	0.00	98.00	0.00	0.00	-1.13	96.87	
	Unleaded Plus	102.39	4.458	0.00	443.64	0.00	-31.62	-7.16	404.86	
	Unleaded Regular	1249.05	4.329	0.00	5016.19	0.00	-392.83	-43.81	4579.55	
	Unleaded Super	13.10	4.389	0.00	57.50	0.00	-4.89	0.00	52.61	
	Account Setup Fee	0.00	40.000	0.00	0.00	0.00	0.00	0.00	0.00	
	Monthly Card Charge	122.00	4.000	0.00	0.00	0.00	0.00	0.00	0.00	
	PERIOD			0.00	21322.13	0.00	-1647.71	-324.85	19349.57	19349.57
	YTD			0.00	27296.64	0.00	-1647.71	-420.20	25228.73	25228.73
ACCOUNTS RECEIVABLE SUMMARY - Invoice 114673471 PREVIOUS BALANCE5879.16 PAYMENTS-5879.16 PURCHASES19349.57 DEBITS0.00 CREDITS0.00 PRIVATE SITE ANCILLARIES0.00 AMOUNT DUE19349.57										

Transaction Date	Transaction Time	Card Number	Custom Vehicle/Asset ID	Units	Product	Merchant Name	Merchant Address	Merchant City	Merchant State / Province	Merchant Postal Code	Current Odometer	Adjusted Odometer	Driver Last Name	Driver Department	Department
07/22/2026	07:22:51	****43106	311 18 4850	8.768	ETH	Caseys #3942	2840 W Main St	Jenks	OK	74037-3492	74097		ARNOLD	311	311
07/22/2026	08:07:14	****43437	311 14 0892	9.38	ETH	Caseys #3942	2840 W Main St	Jenks	OK	74037-3492	115714		zumwalt	315	311
07/22/2026	11:59:27	****43197	311 15 3007	8.944	ETH	Caseys #3942	2840 W Main St	Jenks	OK	74037-3492	130431		golliday	311	311
07/22/2026	12:00:40	****42983	562 25 7873	12.437	ETH	Caseys #3522	516 E 121st St S	Jenks	OK	74037-3652	15339		MCDANIEL	562	562
07/22/2026	12:26:29	****42769	311 13 9781	14.302	ETH	Caseys #3942	2840 W Main St	Jenks	OK	74037-3492	144764		SEMKE	311	311
07/22/2026	14:10:03	****43478	311 18 3658	11.014	ETH	Caseys #3942	2840 W Main St	Jenks	OK	74037-3492	94731		SPRY	311	311
07/22/2026	14:48:44	****42579	411 RESCUE 2	21.206	DSL	Caseys #3942	2840 W Main St	Jenks	OK	74037-3492	12371		MCCAWLEY	411	411
07/22/2026	15:51:55	****43635	311 17 4535	10.005	UNL	Caseys #3522	516 E 121st St S	Jenks	OK	74037-3652	95871		FLETCHER	311	311
07/22/2026	18:11:36	****43387	311 25 9080	10.88	ETH	Caseys #3942	2840 W Main St	Jenks	OK	74037-3492	14931		millier	311	311
07/22/2026	21:41:49	****42496	311 20 4199	12.694	ETH	Caseys #3942	2840 W Main St	Jenks	OK	74037-3492	98994		CHANDLEE	311	311
07/22/2026	21:44:14	****42512	311 18 3660	12.328	UNL	Caseys #3522	516 E 121st St S	Jenks	OK	74037-3652	120390		KAYS	311	311
07/23/2026	05:43:34	****43767	311 25 0638	17.949	ETH	Caseys #3942	2840 W Main St	Jenks	OK	74037-3492	5066		Solomon	311	311
07/23/2026	08:00:38	****43742	561 627 19 FORD	29.623	UNL	Quiktrip 0101	712 S Elm St	Jenks	OK	74037	142509		ABBATE	561	561
07/23/2026	08:35:28	****43759	311 25 8794	10.652	ETH	Caseys #3942	2840 W Main St	Jenks	OK	74037-3492	17917		Hash	311	311
07/23/2026	08:47:08	****42900	411 601 COMMAND 1	13.111	ETH	Caseys #3522	516 E 121st St S	Jenks	OK	74037-3652	58734		OSTRUM	411	411
07/23/2026	09:09:25	****43270	311 25 0706	14.294	ETH	Caseys #3522	516 E 121st St S	Jenks	OK	74037-3652	7909		COLE	311	311
07/23/2026	13:51:49	****43601	311 20 4189	12.054	ETH	Caseys #3942	2840 W Main St	Jenks	OK	74037-3492	62494		WARD	311	311
07/23/2026	18:08:00	****43361	311 16 8369	12.761	ETH	Caseys #3522	516 E 121st St S	Jenks	OK	74037-3652	145338		TURNER	315	311
07/23/2026	18:11:45	****42561	311 25 8786	12.951	ETH	Caseys #3522	516 E 121st St S	Jenks	OK	74037-3652	34043		simmons	311	311
07/23/2026	21:39:17	****42694	311 18 3661	7.087	ETH	Caseys #3942	2840 W Main St	Jenks	OK	74037-3492	91837		Boileau	311	311
07/23/2026	22:14:00	****43395	311 25 7838	15.299	ETH	Caseys #3942	2840 W Main St	Jenks	OK	74037-3492	11600		DAVIS	311	311
07/23/2026	22:31:21	****42579	411 RESCUE 2	13.739	DSL	Caseys #3522	516 E 121st St S	Jenks	OK	74037-3652	12418		KRIMBILL	411	411
07/24/2026	06:34:06	****43759	311 25 8794	7.871	ETH	Caseys #3942	2840 W Main St	Jenks	OK	74037-3492	17963		Hash	311	311
07/24/2026	08:21:12	****43478	311 18 3658	12.167	ETH	Caseys #3942	2840 W Main St	Jenks	OK	74037-3492	94885		SPRY	311	311
07/24/2026	09:26:19	****43338	561 199 25 FORD	9.181	UN+	Caseys #3522	516 E 121st St S	Jenks	OK	74037-3652	8194		SCOTTJ	561	561
07/24/2026	09:48:32	****43569	411 ENGINE 1	4.433	DSL	Caseys #3942	2840 W Main St	Jenks	OK	74037-3492	66285		ARAGON	411	411
07/24/2026	10:50:21	****43569	411 ENGINE 1	13.023	DSL	Caseys #3942	2840 W Main St	Jenks	OK	74037-3492	66290		ARAGON	411	411
07/24/2026	13:24:35	****42868	311 23 7303	20.063	ETH	Caseys #3942	2840 W Main St	Jenks	OK	74037-3492	42989		BROWN	311	311
07/24/2026	16:43:53	****42702	311 20 4197	13.814	ETH	Caseys #3522	516 E 121st St S	Jenks	OK	74037-3652	95659		COMPTON	315	311
07/25/2026	08:03:28	****43262	311 18 9940	8.962	UNL	Caseys #3522	516 E 121st St S	Jenks	OK	74037-3652	85134		FOSTER	311	311
07/25/2026	08:53:14	****43759	311 25 8794	7.825	ETH	Caseys #3942	2840 W Main St	Jenks	OK	74037-3492	18017		Hash	311	311
07/25/2026	08:53:20	****42579	411 RESCUE 2	18.244	DSL	Caseys #3522	516 E 121st St S	Jenks	OK	74037-3652	12474		owen	411	411
07/25/2026	09:19:08	****42785	411 UTILITY 1	22.534	ETH	Chenoa 76	502 Hoselton Dr	Chenoa	IL	61726	52871		RHODES	411	411
07/25/2026	09:37:48	****43270	311 25 0706	16.885	ETH	Caseys #3522	516 E 121st St S	Jenks	OK	74037-3652	8058		COLE	311	311
07/25/2026	13:38:49	****43411	411 LADDER 1	14.074	DSL	Caseys #3942	2840 W Main St	Jenks	OK	74037-3492	4351		WILLIAMS	411	411
07/25/2026	13:41:05	****43478	311 18 3658	14.46	ETH	Caseys #3942	2840 W Main St	Jenks	OK	74037-3492	94996		SPRY	311	311
07/25/2026	13:58:00	****42785	411 UTILITY 1	20.004	ETH	Leasburg Store	6969 N Service Rd	Leasburg	MO	65535-7113	53142		RHODES	411	411
07/25/2026	15:04:44	****42983	562 25 7873	6.468	ETH	Caseys #3522	516 E 121st St S	Jenks	OK	74037-3652	15406		MCDANIEL	562	562
07/25/2026	16:17:26	****42785	411 UTILITY 1	10.68	UNL	Hood's Service Cente	1651 S State Hig	Bois D ARC	MO	65612	53295		RHODES	411	411
07/25/2026	16:44:38	****43601	311 20 4189	14.692	ETH	Caseys #3942	2840 W Main St	Jenks	OK	74037-3492	62677		WARD	311	311
07/25/2026	18:05:41	****43387	311 25 9080	10.291	ETH	Caseys #3942	2840 W Main St	Jenks	OK	74037-3492	15046		millier	311	311
07/25/2026	19:30:02	****43635	311 17 4535	11.344	ETH	Caseys #3942	2840 W Main St	Jenks	OK	74037-3492	95940		FLETCHER	311	311
07/25/2026	21:55:34	****42694	311 18 3661	7.067	ETH	Caseys #3942	2840 W Main St	Jenks	OK	74037-3492	91914		Boileau	311	311
07/25/2026	21:58:21	****42512	311 18 3660	8.354	UN+	Caseys #3522	516 E 121st St S	Jenks	OK	74037-3652	120500		KAYS	311	311
07/26/2026	05:47:48	****43197	311 15 3007	14.143	ETH	Caseys #3942	2840 W Main St	Jenks	OK	74037-3492	130602		golliday	311	311
07/26/2026	10:15:22	****43767	311 25 0638	19.866	ETH	Caseys #3942	2840 W Main St	Jenks	OK	74037-3492	5201		Solomon	311	311
07/26/2026	16:52:07	****43478	311 18 3658	11.755	ETH	Caseys #3942	2840 W Main St	Jenks	OK	74037-3492	95104		SPRY	311	311
07/26/2026	17:50:55	****42579	411 RESCUE 2	15.526	DSL	Caseys #3522	516 E 121st St S	Jenks	OK	74037-3652	12531		KRIMBILL	411	411
07/26/2026	18:54:56	****43387	311 25 9080	7.582	ETH	Caseys #3942	2840 W Main St	Jenks	OK	74037-3492	15117		millier	311	311
07/26/2026	19:03:11	****43411	411 LADDER 1	12.664	DSL	Caseys #3942	2840 W Main St	Jenks	OK	74037-3492	4379		CROWDER	411	411
07/26/2026	21:49:59	****42694	311 18 3661	5.291	ETH	Caseys #3942	2840 W Main St	Jenks	OK	74037-3492	91967		Boileau	311	311
07/26/2026	21:55:37	****43452	311 18 4849	11.431	ETH	Caseys #3942	2840 W Main St	Jenks	OK	74037-3492	118249		MCFARLAND	311	311
07/26/2026	21:56:07	****42512	311 18 3660	8.765	UNL	Caseys #3942	2840 W Main St	Jenks	OK	74037-3492	120615		KAYS	311	311
07/26/2026	22:04:53	****42496	311 20 4199	10.803	ETH	Caseys #3942	2840 W Main St	Jenks	OK	74037-3492	99171		CHANDLEE	311	311
07/27/2026	05:40:37	****42728	311 21 3044	4.574	ETH	Caseys #3942	2840 W Main St	Jenks	OK	74037-3492	65254		Galloway	311	311
07/27/2026	06:01:05	****43262	311 18 9940	9.247	ETH	Caseys #3942	2840 W Main St	Jenks	OK	74037-3492	85549		FOSTER	311	311
07/27/2026	11:37:16	****43270	311 25 0706	15.812	ETH	Caseys #3522	516 E 121st St S	Jenks	OK	74037-3652	8184		COLE	311	311
07/27/2026	12:12:52	****43031	311 11 1550	16.891	ETH	Caseys #3942	2840 W Main St	Jenks	OK	74037-3492	105110		LUTTRELL	311	311
07/27/2026	12:26:18	****43569	411 ENGINE 1	17.741	DSL	Quiktrip 0101	712 S Elm St	Jenks	OK	74037	66366		IRELAND	411	411
07/27/2026	12:49:00	****43304	311 26 3397	19.208	ETH	Caseys #3522	516 E 121st St S	Jenks	OK	74037-3652	162		Jackson	311	311
07/27/2026	13:49:00	****43601	311 20 4189	11.07	ETH	Caseys #3942	2840 W Main St	Jenks	OK	74037-3492	62783		WARD	311	311
07/27/2026	14:11:48	****43635	311 17 4535	12.276	ETH	Caseys #3942	2840 W Main St	Jenks	OK	74037-3492	96050		FLETCHER	311	311
07/27/2026	14:30:45	****42579	411 RESCUE 2	13.249	DSL	Caseys #3522	516 E 121st St S	Jenks	OK	74037-3652	12568		SCHULTZE	411	411
07/27/2026	15:03:34	****42595	561 197 19 FORD	40.531	ETH	Caseys #3942	2840 W Main St	Jenks	OK	74037-3492	92271		GERJES	561	561
07/27/2026	18:10:36	****43478	311 18 3658	11.79	ETH	Caseys #3942	2840 W Main St	Jenks	OK	74037-3492	95210		SPRY	311	311
07/27/2026	21:41:52	****43395	311 25 7838	11.373	ETH	Caseys #3942	2840 W Main St	Jenks	OK	74037-3492	11706		DAVIS	311	311
07/27/2026	21:54:30	****42512	311 18 3660	6.969	UNL	Caseys #3942	2840 W Main St	Jenks	OK	74037-3492	120704		KAYS	311	311
07/28/2026	05:17:41	****43452	311 18 4849	9.872	ETH	Caseys #3522	516 E 121st St S	Jenks	OK	74037-3652	118307		MCFARLAND	311	311
07/28/2026	05:27:05	****43437	311 14 0892	10.873	ETH	Caseys #3942	2840 W Main St	Jenks	OK	74037-3492	115807		zumwalt	315	311

07/28/2026 07:00:58	****43379	311 25 9123	9.092 ETH	Caseys #3942	2840 W Main St	Jenks	OK	74037-3492	20689	LUTTRELL	311	311
07/28/2026 12:40:30	****43080	311 17 4536	11.881 ETH	Caseys #3942	2840 W Main St	Jenks	OK	74037-3492	75679	Mcenulty	311	311
07/28/2026 13:07:06	****43106	311 18 4850	8.899 ETH	Caseys #3942	2840 W Main St	Jenks	OK	74037-3492	74228	ARNOLD	311	311
07/28/2026 15:00:24	****42652	311 26 3924	22.143 ETH	Caseys #3942	2840 W Main St	Jenks	OK	74037-3492	246	TAYLOR	311	311
07/28/2026 15:58:46	****42579	411 RESCUE 2	12.872 DSL	Caseys #3522	516 E 121st St S	Jenks	OK	74037-3652	12596	MCCAWLEY	411	411
07/28/2026 16:15:00	****43635	311 17 4535	1.735 UNL	Maverik #5133	510 S Elm St	Jenks	OK	74037	96200	FLETCHER	311	311
07/28/2026 17:33:26	****42561	311 25 8786	15.485 ETH	Caseys #3522	516 E 121st St S	Jenks	OK	74037-3652	34296	simmons	311	311
07/28/2026 19:53:47	****43635	311 17 4535	12.992 ETH	Caseys #3942	2840 W Main St	Jenks	OK	74037-3492	96200	FLETCHER	311	311
07/28/2026 22:03:29	****43478	311 18 3658	13.117 ETH	Caseys #3942	2840 W Main St	Jenks	OK	74037-3492	95318	SPRY	311	311
07/29/2026 05:25:45	****43452	311 18 4849	8.833 ETH	Caseys #3522	516 E 121st St S	Jenks	OK	74037-3652	118396	MCFARLAND	311	311
07/29/2026 05:47:39	****42728	311 21 3044	12.992 ETH	Caseys #3942	2840 W Main St	Jenks	OK	74037-3492	65346	Galloway	311	311
07/29/2026 07:47:08	****43437	311 14 0892	7.592 ETH	Caseys #3942	2840 W Main St	Jenks	OK	74037-3492	115881	zumwalt	315	311
07/29/2026 21:13:06	****42702	311 20 4197	14.686 ETH	Caseys #3522	516 E 121st St S	Jenks	OK	74037-3652	59796	COMPTON	315	311
07/29/2026 21:33:58	****43775	311 25 0690	23.643 ETH	Caseys #3942	2840 W Main St	Jenks	OK	74037-3492	7638	MARKHAM	311	311
07/29/2026 22:51:41	****43478	311 18 3658	12.484 ETH	Caseys #3942	2840 W Main St	Jenks	OK	74037-3492	95407	SPRY	311	311
07/30/2026 06:29:08	****43387	311 25 9080	7.693 ETH	Caseys #3942	2840 W Main St	Jenks	OK	74037-3492	15153	miller	311	311
07/30/2026 07:46:47	****42769	311 13 9781	12.055 ETH	Caseys #3867	4755 S Aspen Ave	Broken Arrow	OK	74011	144970	SEMKE	311	311
07/30/2026 07:51:30	****43759	311 25 8794	10.385 ETH	Caseys #3942	2840 W Main St	Jenks	OK	74037-3492	18120	Hash	311	311
07/30/2026 08:50:01	****43197	311 15 3007	14.302 ETH	Caseys #3942	2840 W Main St	Jenks	OK	74037-3492	130795	golliday	311	311
07/30/2026 09:21:06	****43577	411 603 COMMAND 3	7.006 UNL	Quiktrip 0101	712 S Elm St	Jenks	OK	74037	52418	knoepfel	411	411
07/30/2026 10:18:50	****42660	311 26 3220	19.743 ETH	Caseys #3942	2840 W Main St	Jenks	OK	74037-3492	206	TAYLOR	311	311
07/30/2026 10:19:09	****42777	311 23 7435	22.067 ETH	Caseys #3942	2840 W Main St	Jenks	OK	74037-3492	43901	NUNNELEE	311	311
07/30/2026 10:42:32	****42579	411 RESCUE 2	12.579 DSL	Caseys #3522	516 E 121st St S	Jenks	OK	74037-3652	12645	SCHULTZE	411	411
07/30/2026 10:43:29	****42900	411 601 COMMAND 1	19.216 ETH	Caseys #3522	516 E 121st St S	Jenks	OK	74037-3652	59005	OSTRUM	411	411
07/30/2026 12:29:41	****42983	562 25 7873	8.449 ETH	Caseys #3522	516 E 121st St S	Jenks	OK	74037-3652	15485	MCDANIEL	562	562
07/30/2026 13:56:28	****43007	562 10 0502	17.076 UNL	Caseys #3522	516 E 121st St S	Jenks	OK	74037-3652	115964	SIMMONS	562	562
07/30/2026 19:01:17	****43361	311 16 8369	13.477 ETH	Caseys #3522	516 E 121st St S	Jenks	OK	74037-3652	145491	TURNER	315	311
07/30/2026 21:51:34	****42496	311 20 4199	13.541 ETH	Caseys #3942	2840 W Main St	Jenks	OK	74037-3492	99405	CHANDLEE	311	311
07/30/2026 21:56:47	****42694	311 18 3661	5.44 ETH	Caseys #3942	2840 W Main St	Jenks	OK	74037-3492	92038	Boileau	311	311
07/30/2026 22:10:10	****43395	311 25 7838	11.101 ETH	Caseys #3942	2840 W Main St	Jenks	OK	74037-3492	11787	DAVIS	311	311
07/31/2026 05:51:06	****42728	311 21 3044	11.987 ETH	Caseys #3942	2840 W Main St	Jenks	OK	74037-3492	65435	Galloway	311	311
07/31/2026 06:01:30	****43262	311 18 9940	13.065 ETH	Caseys #3942	2840 W Main St	Jenks	OK	74037-3492	85841	FOSTER	311	311
07/31/2026 09:50:20	****42579	411 RESCUE 2	13.669 DSL	Caseys #3522	516 E 121st St S	Jenks	OK	74037-3652	12677	MCCAWLEY	411	411
07/31/2026 10:04:51	****43742	561 627 19 FORD	36.553 ETH	Caseys #3942	2840 W Main St	Jenks	OK	74037-3492	142177	JACKSON	561	561
07/31/2026 10:27:02	****43759	311 25 8794	9.017 ETH	Caseys #3942	2840 W Main St	Jenks	OK	74037-3492	18179	Hash	311	311
07/31/2026 13:04:22	****43569	411 ENGINE 1	14.587 DSL	Caseys #3942	2840 W Main St	Jenks	OK	74037-3492	66413	SMITH	411	411
07/31/2026 14:31:36	****42884	311 23 7425	20.807 ETH	Caseys #3942	2840 W Main St	Jenks	OK	74037-3492	25150	Jackson	311	311
07/31/2026 15:25:48	****43601	311 20 4189	15.429 ETH	Caseys #3942	2840 W Main St	Jenks	OK	74037-3492	62953	WARD	311	311
07/31/2026 21:18:20	****42561	311 25 8786	15.318 ETH	Caseys #3942	2840 W Main St	Jenks	OK	74037-3492	34534	simmons	311	311
07/31/2026 21:57:31	****43619	311 25 0626	13.037 ETH	Caseys #3522	516 E 121st St S	Jenks	OK	74037-3652	22068	MCFARLAND	311	311
07/31/2026 22:03:03	****43387	311 25 9080	10.921 ETH	Caseys #3942	2840 W Main St	Jenks	OK	74037-3492	15353	miller	311	311
07/31/2026 22:08:37	****43478	311 18 3658	10.549 ETH	Caseys #3942	2840 W Main St	Jenks	OK	74037-3492	95509	SPRY	311	311
08/01/2026 06:24:17	****43106	311 18 4850	9.15 ETH	Caseys #3942	2840 W Main St	Jenks	OK	74037-3492	74366	ARNOLD	311	311
08/01/2026 06:30:25	****43379	311 25 9123	11.973 ETH	Caseys #3942	2840 W Main St	Jenks	OK	74037-3492	20804	LUTTRELL	311	311
08/01/2026 12:49:29	****43759	311 25 8794	7.76 UNL	Caseys #3522	516 E 121st St S	Jenks	OK	74037-3652	18223	Hash	311	311
08/01/2026 15:36:59	****43569	411 ENGINE 1	10.315 DSL	Caseys #3942	2840 W Main St	Jenks	OK	74037-3492	66455	ABBOTT	411	411
08/01/2026 16:35:13	****42579	411 RESCUE 2	14.09 DSL	Caseys #3522	516 E 121st St S	Jenks	OK	74037-3652	12721	KRIMBILL	411	411
08/01/2026 22:22:56	****43478	311 18 3658	11.142 UNL	Caseys #3522	516 E 121st St S	Jenks	OK	74037-3652	95624	SPRY	311	311
08/01/2026 22:47:30	****42694	311 18 3661	8.488 ETH	Caseys #3942	2840 W Main St	Jenks	OK	74037-3492	92132	Boileau	311	311
08/01/2026 22:48:30	****43619	311 25 0626	12.571 ETH	Caseys #3942	2840 W Main St	Jenks	OK	74037-3492	22175	MCFARLAND	311	311
08/02/2026 08:28:26	****42579	411 RESCUE 2	4.97 DSL	Caseys #3522	516 E 121st St S	Jenks	OK	74037-3652	12737	SCHULTZE	411	411
08/02/2026 13:31:49	****43635	311 17 4535	14.043 ETH	Caseys #3942	2840 W Main St	Jenks	OK	74037-3492	96323	FLETCHER	311	311
08/02/2026 13:36:13	****43411	411 LADDER 1	15.596 DSL	Quiktrip 0101	712 S Elm St	Jenks	OK	74037	4410	IRELAND	411	411
08/02/2026 15:05:20	****43601	311 20 4189	13.642 ETH	Caseys #3942	2840 W Main St	Jenks	OK	74037-3492	63092	WARD	311	311
08/02/2026 15:13:49	****42702	311 20 4197	9.34 ETH	Caseys #3942	2840 W Main St	Jenks	OK	74037-3492	59896	COMPTON	315	311
08/02/2026 17:49:51	****43387	311 25 9080	13.707 ETH	Caseys #3942	2840 W Main St	Jenks	OK	74037-3492	15507	miller	311	311
08/02/2026 21:29:40	****42512	311 18 3660	8.759 UNL	Caseys #3942	2840 W Main St	Jenks	OK	74037-3492	120806	KAYS	311	311
08/02/2026 21:29:57	****43478	311 18 3658	12.546 ETH	Caseys #3942	2840 W Main St	Jenks	OK	74037-3492	95755	SPRY	311	311
08/03/2026 05:12:47	****43619	311 25 0626	15.516 ETH	Caseys #3942	2840 W Main St	Jenks	OK	74037-3492	22304	MCFARLAND	311	311
08/03/2026 06:39:27	****43262	311 18 9940	13.297 ETH	Caseys #3942	2840 W Main St	Jenks	OK	74037-3492	87551	FOSTER	311	311
08/03/2026 06:43:01	****43379	311 25 9123	11.236 ETH	Caseys #3942	2840 W Main St	Jenks	OK	74037-3492	20948	LUTTRELL	311	311
08/03/2026 08:06:25	****43338	561 199 25 FORD	10.178 UNL	Caseys #3522	516 E 121st St S	Jenks	OK	74037-3652	8369	SCOTTJ	561	561
08/03/2026 09:59:27	****43510	411 604 F MARSHAL 1	23.642 UNL	Caseys #3942	2840 W Main St	Jenks	OK	74037-3492	109837	o brien	411	411
08/03/2026 10:06:23	****42520	311 23 7347	13.525 ETH	Caseys #3942	2840 W Main St	Jenks	OK	74037-3492	13454	Shouse	311	311
08/03/2026 10:59:51	****42868	311 23 7303	21.511 ETH	Caseys #3942	2840 W Main St	Jenks	OK	74037-3492	43313	BROWN	311	311
08/03/2026 12:05:03	****42579	411 RESCUE 2	13.476 DSL	Caseys #3522	516 E 121st St S	Jenks	OK	74037-3652	12777	MCCAWLEY	411	411
08/03/2026 14:20:48	****43791	311 18 3659	8.536 ETH	Caseys #3942	2840 W Main St	Jenks	OK	74037-3492	121035	SPINNER	311	311
08/03/2026 21:37:43	****42512	311 18 3660	9.072 UNL	Caseys #3942	2840 W Main St	Jenks	OK	74037-3492	120921	KAYS	311	311
08/03/2026 22:01:13	****43395	311 25 7838	12.063 ETH	Caseys #3942	2840 W Main St	Jenks	OK	74037-3492	11876	DAVIS	311	311
08/03/2026 22:12:37	****43478	311 18 3658	10.027 ETH	Caseys #3942	2840 W Main St	Jenks	OK	74037-3492	95862	SPRY	311	311

08/04/2026 05:29:14	****43437	311 14 0892	10.922 ETH	Caseys #3942	2840 W Main St	Jenks	OK	74037-3492	115955	zumwalt	315	311
08/04/2026 05:36:02	****43668	311 17 2922	10.006 ETH	Caseys #3522	516 E 121st St S	Jenks	OK	74037-3652	141614	MCFARLAND	311	311
08/04/2026 05:54:30	****42728	311 21 3044	13.75 ETH	Caseys #3942	2840 W Main St	Jenks	OK	74037-3492	65536	Galloway	311	311
08/04/2026 07:44:34	****42538	411 602 COMMAND 2	19.388 UNL	Quiktrip 0101	712 S Elm St	Jenks	OK	74037	26830	ZICKEFOOSE	411	411
08/04/2026 08:18:53	****43379	311 25 9123	8.112 ETH	Caseys #3942	2840 W Main St	Jenks	OK	74037-3492	21039	LUTTRELL	311	311
08/04/2026 09:13:54	****42595	561 197 19 FORD	36.053 ETH	Caseys #3522	516 E 121st St S	Jenks	OK	74037-3652	92457	GERJES	561	561
08/04/2026 11:40:39	****43569	411 ENGINE 1	8.911 UNL	Caseys #3522	516 E 121st St S	Jenks	OK	74037-3652	66491	owen	411	411
08/04/2026 11:51:21	****43262	311 18 9940	11.219 UNL	Caseys #3522	516 E 121st St S	Jenks	OK	74037-3652	85652	FOSTER	311	311
08/04/2026 13:52:24	****43775	311 25 0690	18.943 ETH	Caseys #3942	2840 W Main St	Jenks	OK	74037-3492	7868	MARKHAM	311	311
08/04/2026 13:54:04	****43791	311 18 3659	7.68 ETH	Caseys #3942	2840 W Main St	Jenks	OK	74037-3492	121126	SPINNER	311	311
08/04/2026 17:30:59	****43635	311 17 4535	12.298 ETH	Caseys #3942	2840 W Main St	Jenks	OK	74037-3492	96439	FLETCHER	311	311
08/04/2026 17:56:21	****42983	562 25 7873	13.083 UNL	Caseys #3942	2840 W Main St	Jenks	OK	74037-3492	15648	SIMMONS	562	562
08/04/2026 22:32:55	****42512	311 18 3660	9.885 UNL	Caseys #3522	516 E 121st St S	Jenks	OK	74037-3652	121059	KAYS	311	311
08/04/2026 23:44:06	****43478	311 18 3658	11.437 ETH	Caseys #3942	2840 W Main St	Jenks	OK	74037-3492	95981	SPRY	311	311
08/05/2026 05:44:36	****42728	311 21 3044	8.325 ETH	Caseys #3942	2840 W Main St	Jenks	OK	74037-3492	65609	Galloway	311	311
08/05/2026 06:55:39	****43437	311 14 0892	6.592 ETH	Caseys #3942	2840 W Main St	Jenks	OK	74037-3492	116022	zumwalt	315	311
08/05/2026 08:43:30	****43759	311 25 8794	8.043 ETH	Caseys #3942	2840 W Main St	Jenks	OK	74037-3492	18257	Hash	311	311
08/05/2026 11:46:30	****42769	311 13 9781	10.355 ETH	Caseys #3942	2840 W Main St	Jenks	OK	74037-3492	145160	SEMKE	311	311
08/05/2026 11:46:53	****42579	411 RESCUE 2	13.961 DSL	Caseys #3522	516 E 121st St S	Jenks	OK	74037-3652	12828	SCHULTZE	411	411
08/05/2026 13:33:10	****43130	311 13 4107	11.852 UNL	Caseys #3522	516 E 121st St S	Jenks	OK	74037-3652	110320	parker	315	311
08/05/2026 13:53:27	****43791	311 18 3659	7.6 ETH	Caseys #3942	2840 W Main St	Jenks	OK	74037-3492	121199	SPINNER	311	311
08/05/2026 13:54:15	****43080	311 17 4536	10.635 ETH	Caseys #3942	2840 W Main St	Jenks	OK	74037-3492	75802	Mcnulty	311	311
08/05/2026 14:02:21	****43064	311 14 0891	11.018 ETH	Caseys #3522	516 E 121st St S	Jenks	OK	74037-3652	97000	RACHAL	315	311
08/05/2026 17:04:59	****42561	311 25 8786	15.085 ETH	Caseys #3522	516 E 121st St S	Jenks	OK	74037-3652	34789	simmons	311	311
08/05/2026 20:45:55	****43577	411 603 COMMAND 3	8.731 UNL	Quiktrip 0101	712 S Elm St	Jenks	OK	74037	52494	knoepfel	411	411
08/05/2026 21:41:54	****42496	311 20 4199	13.158 ETH	Caseys #3942	2840 W Main St	Jenks	OK	74037-3492	99658	CHANDLEE	311	311
08/05/2026 22:00:06	****42694	311 18 3661	7.304 ETH	Caseys #3942	2840 W Main St	Jenks	OK	74037-3492	92217	Boileau	311	311
08/05/2026 22:02:27	****42512	311 18 3660	7.385 UNL	Caseys #3942	2840 W Main St	Jenks	OK	74037-3492	121156	KAYS	311	311
08/06/2026 05:52:15	****43767	311 25 0638	20.51 ETH	Caseys #3942	2840 W Main St	Jenks	OK	74037-3492	5305	Solomon	311	311
08/06/2026 08:20:53	****43759	311 25 8794	6.859 ETH	Caseys #3942	2840 W Main St	Jenks	OK	74037-3492	18310	Hash	311	311
08/06/2026 10:38:50	****43569	411 ENGINE 1	9.883 DSL	Caseys #3942	2840 W Main St	Jenks	OK	74037-3492	66538	SMITH	411	411
08/06/2026 10:44:56	****43742	561 627 19 FORD	35.01 UNL	Caseys #3522	516 E 121st St S	Jenks	OK	74037-3652	142909	ABBATE	561	561
08/06/2026 11:51:05	****42579	411 RESCUE 2	14.17 DSL	Caseys #3522	516 E 121st St S	Jenks	OK	74037-3652	12877	MCCAWLEY	411	411
08/06/2026 13:22:29	****43791	311 18 3659	7.506 ETH	Caseys #3942	2840 W Main St	Jenks	OK	74037-3492	121252	SPINNER	311	311
08/06/2026 18:01:58	****43387	311 25 9080	7.622 ETH	Caseys #3942	2840 W Main St	Jenks	OK	74037-3492	15586	miller	311	311
08/06/2026 18:57:47	****43775	311 25 0690	18.232 ETH	Caseys #3942	2840 W Main St	Jenks	OK	74037-3492	8036	MARKHAM	311	311
08/06/2026 22:10:48	****43395	311 25 7838	9.856 ETH	Caseys #3942	2840 W Main St	Jenks	OK	74037-3492	11941	DAVIS	311	311
08/07/2026 05:49:29	****42728	311 21 3044	10.486 ETH	Caseys #3942	2840 W Main St	Jenks	OK	74037-3492	65694	Galloway	311	311
08/07/2026 09:34:57	****42868	311 23 7303	19.085 ETH	Caseys #3942	2840 W Main St	Jenks	OK	74037-3492	43579	BROWN	311	311
08/07/2026 10:57:03	****42637	311 26 8689	16.039 ETH	Caseys #3942	2840 W Main St	Jenks	OK	74037-3492	456	Bowdle	311	311
08/07/2026 13:53:40	****43601	311 20 4189	12.781 ETH	Caseys #3942	2840 W Main St	Jenks	OK	74037-3492	63259	WARD	311	311
08/07/2026 16:15:42	****43791	311 18 3659	9.103 ETH	Caseys #3522	516 E 121st St S	Jenks	OK	74037-3652	121331	SPINNER	311	311
08/07/2026 16:36:39	****42561	311 25 8786	15.214 ETH	Caseys #3522	516 E 121st St S	Jenks	OK	74037-3652	35049	simmons	311	311
08/07/2026 17:58:47	****42702	311 20 4197	13.938 ETH	Caseys #3942	2840 W Main St	Jenks	OK	74037-3492	60016	SPRY	311	311
08/07/2026 18:34:11	****43783	311 25 0628	17.272 ETH	Caseys #3522	516 E 121st St S	Jenks	OK	74037-3652	6213	COMPTON	315	311
08/07/2026 22:01:44	****42694	311 18 3661	7.573 ETH	Caseys #3942	2840 W Main St	Jenks	OK	74037-3492	92281	Boileau	311	311
08/08/2026 06:02:03	****43262	311 18 9940	10.618 ETH	Caseys #3942	2840 W Main St	Jenks	OK	74037-3492	508811	FOSTER	311	311
08/08/2026 06:03:14	****43759	311 25 8794	9.278 ETH	Caseys #3942	2840 W Main St	Jenks	OK	74037-3492	18408	Hash	311	311
08/08/2026 06:35:18	****43106	311 18 4850	9.621 ETH	Caseys #3942	2840 W Main St	Jenks	OK	74037-3492	74515	ARNOLD	311	311
08/08/2026 08:09:16	****43270	311 25 0706	20.46 ETH	Caseys #3522	516 E 121st St S	Jenks	OK	74037-3652	8419	COLE	311	311
08/08/2026 11:56:26	****43569	411 ENGINE 1	14.591 DSL	Quiktrip 0101	712 S Elm St	Jenks	OK	74037	66565	IRELAND	411	411
08/08/2026 13:38:52	****43635	311 17 4535	13.132 ETH	Caseys #3942	2840 W Main St	Jenks	OK	74037-3492	96579	FLETCHER	311	311
08/08/2026 14:19:41	****42579	411 RESCUE 2	25.422 DSL	Caseys #3522	516 E 121st St S	Jenks	OK	74037-3652	12957	SCHULTZE	411	411
08/08/2026 18:05:23	****43387	311 25 9080	12.214 ETH	Caseys #3942	2840 W Main St	Jenks	OK	74037-3492	15725	miller	311	311
08/08/2026 21:54:56	****43668	311 17 2922	8.149 ETH	Caseys #3942	2840 W Main St	Jenks	OK	74037-3492	141698	MCFARLAND	311	311
08/08/2026 22:01:23	****42702	311 20 4197	9.626 ETH	Caseys #3942	2840 W Main St	Jenks	OK	74037-3492	60093	SPRY	311	311
08/09/2026 05:32:53	****43452	311 18 4849	12.572 ETH	Caseys #3522	516 E 121st St S	Jenks	OK	74037-3652	118478	MCFARLAND	311	311
08/09/2026 05:52:16	****43767	311 25 0638	15.639 ETH	Caseys #3942	2840 W Main St	Jenks	OK	74037-3492	5374	Solomon	311	311
08/09/2026 06:04:46	****43759	311 25 8794	6.789 ETH	Caseys #3942	2840 W Main St	Jenks	OK	74037-3492	18451	Hash	311	311
08/09/2026 12:19:08	****43197	311 15 3007	11.847 ETH	Caseys #3942	2840 W Main St	Jenks	OK	74037-3492	130902	golliday	311	311
08/09/2026 15:07:24	****43601	311 20 4189	14.089 ETH	Caseys #3942	2840 W Main St	Jenks	OK	74037-3492	63412	WARD	311	311
08/09/2026 20:49:42	****43387	311 25 9080	8.678 ETH	Caseys #3942	2840 W Main St	Jenks	OK	74037-3492	15800	miller	311	311
08/09/2026 21:57:02	****42496	311 20 4199	13.325 ETH	Caseys #3942	2840 W Main St	Jenks	OK	74037-3492	99852	CHANDLEE	311	311
08/09/2026 22:14:38	****42702	311 20 4197	9.69 ETH	Caseys #3942	2840 W Main St	Jenks	OK	74037-3492	60200	SPRY	311	311
08/09/2026 22:21:58	****42512	311 18 3660	8.278 UNL	Caseys #3522	516 E 121st St S	Jenks	OK	74037-3652	121265	KAYS	311	311
08/10/2026 05:19:42	****43452	311 18 4849	7.064 ETH	Caseys #3942	2840 W Main St	Jenks	OK	74037-3492	118539	MCFARLAND	311	311
08/10/2026 05:25:33	****42926	311 21 3180	8.456 UNL	Caseys #3522	516 E 121st St S	Jenks	OK	74037-3652	48240	KAYS	311	311
08/10/2026 05:44:23	****42728	311 21 3044	10.817 ETH	Caseys #3942	2840 W Main St	Jenks	OK	74037-3492	65794	Galloway	311	311
08/10/2026 06:01:42	****43262	311 18 9940	10.635 ETH	Caseys #3942	2840 W Main St	Jenks	OK	74037-3492	85992	FOSTER	311	311
08/10/2026 07:16:20	****43379	311 25 9123	12.291 ETH	Caseys #3942	2840 W Main St	Jenks	OK	74037-3492	21177	LUTTRELL	311	311

08/10/2026 12:37:09	****42579	411 RESCUE 2	14.177 DSL	Caseys #3522	516 E 121st St S	Jenks	OK	74037-3652	13006	KRIMBILL	411	411
08/10/2026 13:34:46	****43635	311 17 4535	13.639 ETH	Caseys #3942	2840 W Main St	Jenks	OK	74037-3492	96691	FLETCHER	311	311
08/10/2026 14:05:16	****42777	311 23 7435	18.909 ETH	Caseys #3942	2840 W Main St	Jenks	OK	74037-3492	44188	NUNNELEE	311	311
08/10/2026 14:56:19	****43437	311 14 0892	6.616 ETH	Caseys #3942	2840 W Main St	Jenks	OK	74037-3492	116084	zumwalt	315	311
08/10/2026 15:12:19	****43791	311 18 3659	5.93 ETH	Caseys #3522	516 E 121st St S	Jenks	OK	74037-3652	121373	SPINNER	311	311
08/10/2026 19:54:16	****43569	411 ENGINE 1	12.459 DSL	Caseys #3942	2840 W Main St	Jenks	OK	74037-3492	66664	66616 owen	411	411
08/10/2026 21:35:56	****42702	311 20 4197	9.586 UNL	Caseys #3522	516 E 121st St S	Jenks	OK	74037-3652	60295	SPRY	311	311
08/11/2026 05:36:00	****43452	311 18 4849	6.859 ETH	Caseys #3522	516 E 121st St S	Jenks	OK	74037-3652	118584	MCFARLAND	311	311
08/11/2026 05:44:26	****42728	311 21 3044	6.419 ETH	Caseys #3942	2840 W Main St	Jenks	OK	74037-3492	65849	Galloway	311	311
08/11/2026 05:48:00	****42926	311 21 3180	9.029 UNL	Caseys #3522	516 E 121st St S	Jenks	OK	74037-3652	48358	KAYS	311	311
08/11/2026 05:50:14	****43197	311 15 3007	12.903 ETH	Caseys #3942	2840 W Main St	Jenks	OK	74037-3492	131073	golliday	311	311
08/11/2026 08:00:19	****42785	411 UTILITY 1	19.664 ETH	Caseys #3522	516 E 121st St S	Jenks	OK	74037-3652	53518	LAMBDIN	411	411
08/11/2026 08:45:36	****42595	561 197 19 FORD	40.012 ETH	Caseys #3522	516 E 121st St S	Jenks	OK	74037-3652	92682	GERJES	561	561
08/11/2026 09:30:25	****43569	411 ENGINE 1	5.419 DSL	Caseys #3942	2840 W Main St	Jenks	OK	74037-3492	66666	66638 IRELAND	411	411
08/11/2026 09:54:46	****42538	411 602 COMMAND 2	20.675 UNL	Caseys #3522	516 E 121st St S	Jenks	OK	74037-3652	27054	ZICKEFOOSE	411	411
08/11/2026 13:24:22	****43635	311 17 4535	6.401 ETH	Caseys #3942	2840 W Main St	Jenks	OK	74037-3492	96732	FLETCHER	311	311
08/11/2026 13:31:22	****42785	411 UTILITY 1	14.582 ETH	Caseys #3503	21659 E 1100 Rd	Pleasanton	KS	66075	53728	OSGOOD	411	411
08/11/2026 14:02:29	****43791	311 18 3659	7.367 ETH	Caseys #3522	516 E 121st St S	Jenks	OK	74037-3652	214443	SPINNER	311	311
08/11/2026 21:07:36	****42561	311 25 8786	13.577 ETH	Caseys #3942	2840 W Main St	Jenks	OK	74037-3492	35279	simmons	311	311
08/11/2026 21:54:50	****43395	311 25 7838	10.733 ETH	Caseys #3942	2840 W Main St	Jenks	OK	74037-3492	12020	DAVIS	311	311
08/12/2026 05:28:28	****43437	311 14 0892	7.219 ETH	Caseys #3942	2840 W Main St	Jenks	OK	74037-3492	116152	zumwalt	315	311
08/12/2026 05:41:47	****43452	311 18 4849	8.38 ETH	Caseys #3522	516 E 121st St S	Jenks	OK	74037-3652	118658	MCFARLAND	311	311
08/12/2026 06:06:43	****43759	311 25 8794	6.089 ETH	Caseys #3942	2840 W Main St	Jenks	OK	74037-3492	18486	Hash	311	311
08/12/2026 07:15:14	****43379	311 25 9123	10.273 ETH	Caseys #3942	2840 W Main St	Jenks	OK	74037-3492	21275	LUTTRELL	311	311
08/12/2026 07:42:28	****42694	311 18 3661	7.835 ETH	Caseys #3942	2840 W Main St	Jenks	OK	74037-3492	92359	Boileau	311	311
08/12/2026 08:13:34	****42579	411 RESCUE 2	11.417 DSL	Caseys #3522	516 E 121st St S	Jenks	OK	74037-3652	13046	MCCAWLEY	411	411
08/12/2026 08:21:28	****43338	561 199 25 FORD	11.228 UN+	Caseys #3522	516 E 121st St S	Jenks	OK	74037-3652	8604	SCOTTJ	561	561
08/12/2026 10:57:11	****43197	311 15 3007	13.296 ETH	Caseys #3942	2840 W Main St	Jenks	OK	74037-3492	131245	golliday	311	311
08/12/2026 11:40:29	****43007	562 10 0502	12.005 ETH	Caseys #3522	516 E 121st St S	Jenks	OK	74037-3652	116052	MCDANIEL	562	562
08/12/2026 13:19:54	****43619	311 25 0626	8.857 ETH	Caseys #3942	2840 W Main St	Jenks	OK	74037-3492	22447	MARTIN	311	311
08/12/2026 13:34:16	****42769	311 13 9781	12.01 ETH	Caseys #3942	2840 W Main St	Jenks	OK	74037-3492	145531	SEMKE	311	311
08/12/2026 13:44:30	****43080	311 17 4536	10.487 ETH	Caseys #3942	2840 W Main St	Jenks	OK	74037-3492	75957	Mcnulty	311	311
08/12/2026 14:20:14	****43361	311 16 8369	14.608 ETH	Caseys #3942	2840 W Main St	Jenks	OK	74037-3492	145667	TURNER	315	311
08/12/2026 14:25:19	****43791	311 18 3659	8.921 ETH	Caseys #3522	516 E 121st St S	Jenks	OK	74037-3652	121526	SPINNER	311	311
08/12/2026 15:25:09	****43775	311 25 0690	21.059 ETH	Caseys #3942	2840 W Main St	Jenks	OK	74037-3492	8233	MARKHAM	311	311
08/12/2026 21:42:19	****42926	311 21 3180	13.261 UNL	Caseys #3522	516 E 121st St S	Jenks	OK	74037-3652	48542	KAYS	311	311
08/13/2026 05:27:31	****43452	311 18 4849	9.733 ETH	Caseys #3522	516 E 121st St S	Jenks	OK	74037-3652	118748	MCFARLAND	311	311
08/13/2026 05:53:42	****42496	311 20 4199	12.992 UNL	Caseys #3522	516 E 121st St S	Jenks	OK	74037-3652	100072	CHANDLEE	311	311
08/13/2026 06:54:49	****43759	311 25 8794	7.923 ETH	Caseys #3942	2840 W Main St	Jenks	OK	74037-3492	18533	Hash	311	311
08/13/2026 06:58:11	****43437	311 14 0892	7.679 ETH	Caseys #3522	516 E 121st St S	Jenks	OK	74037-3652	116225	zumwalt	315	311
08/13/2026 07:53:24	****43742	561 627 19 FORD	37.581 UNL	Quiktrip 0101	712 S Elm St	Jenks	OK	74037	143118	ABBATE	561	561
08/13/2026 07:57:00	****42868	311 23 7303	17.905 UNL	Caseys #3522	516 E 121st St S	Jenks	OK	74037-3652	43837	BROWN	311	311
08/13/2026 09:36:57	****42694	311 18 3661	7.34 ETH	Caseys #3942	2840 W Main St	Jenks	OK	74037-3492	92425	Boileau	311	311
08/13/2026 09:57:20	****43106	311 18 4850	7.767 ETH	Caseys #3942	2840 W Main St	Jenks	OK	74037-3492	74625	ARNOLD	311	311
08/13/2026 12:25:49	****43460	311 18 0441	12.199 ETH	Caseys #3942	2840 W Main St	Jenks	OK	74037-3492	53365	SCOTTJ	311	311
08/13/2026 13:34:07	****43619	311 25 0626	7.034 ETH	Caseys #3942	2840 W Main St	Jenks	OK	74037-3492	22532	MARTIN	311	311
08/13/2026 13:51:10	****43601	311 20 4189	14.059 ETH	Caseys #3942	2840 W Main St	Jenks	OK	74037-3492	63558	WARD	311	311
08/13/2026 14:36:34	****42983	562 25 7873	13.654 ETH	Caseys #3942	2840 W Main St	Jenks	OK	74037-3492	15784	MCDANIEL	562	562
08/13/2026 18:07:50	****43387	311 25 9080	12.455 ETH	Caseys #3942	2840 W Main St	Jenks	OK	74037-3492	15916	millar	311	311
08/13/2026 20:15:53	****42579	411 RESCUE 2	14.242 DSL	Caseys #3522	516 E 121st St S	Jenks	OK	74037-3652	13087	KRIMBILL	411	411
08/13/2026 21:54:19	****43361	311 16 8369	11.745 ETH	Caseys #3942	2840 W Main St	Jenks	OK	74037-3492	145779	TURNER	315	311
08/13/2026 22:00:24	****43395	311 25 7838	10.821 ETH	Caseys #3942	2840 W Main St	Jenks	OK	74037-3492	12093	DAVIS	311	311
08/14/2026 05:42:53	****42728	311 21 3044	4.86 ETH	Caseys #3942	2840 W Main St	Jenks	OK	74037-3492	65903	Galloway	311	311
08/14/2026 06:04:38	****43759	311 25 8794	6.884 ETH	Caseys #3942	2840 W Main St	Jenks	OK	74037-3492	18586	Hash	311	311
08/14/2026 07:32:25	****43569	411 ENGINE 1	12.205 DSL	Caseys #3942	2840 W Main St	Jenks	OK	74037-3492	66714	CROWDER	411	411
08/14/2026 09:35:19	****42777	311 23 7435	20 UNL	Caseys #3522	516 E 121st St S	Jenks	OK	74037-3652	44452	NUNNELEE	311	311
08/14/2026 14:48:13	****42538	411 602 COMMAND 2	16.05 UNL	Quiktrip 0215	15710 S US 169 Hwy	Olathe	KS	66062-3504	27333	ZICKEFOOSE	411	411
08/14/2026 16:28:20	****42561	311 25 8786	15.91 ETH	Caseys #3522	516 E 121st St S	Jenks	OK	74037-3652	35504	simmons	311	311
08/14/2026 16:40:08	****43635	311 17 4535	13.016 ETH	Caseys #3942	2840 W Main St	Jenks	OK	74037-3492	96860	FLETCHER	311	311
08/14/2026 17:27:10	****42785	411 UTILITY 1	19.656 ETH	Caseys #5207	6601 E 7th St	Duenweg	MO	64841-1089	53958	OSGOOD	411	411
08/14/2026 19:06:44	****43569	411 ENGINE 1	11.213 DSL	Quiktrip 0101	712 S Elm St	Jenks	OK	74037	66748	knoepfel	411	411
08/14/2026 19:33:22	****42900	411 601 COMMAND 1	21.424 ETH	Caseys #3522	516 E 121st St S	Jenks	OK	74037-3652	59319	OSTRUM	411	411
08/14/2026 20:04:32	****42702	311 20 4197	14.145 ETH	Caseys #3942	2840 W Main St	Jenks	OK	74037-3492	60442	SPRY	311	311
08/14/2026 20:38:48	****43783	311 25 0628	14.395 ETH	Caseys #3522	516 E 121st St S	Jenks	OK	74037-3652	6371	COMPTON	315	311
08/14/2026 21:35:26	****43262	311 18 9940	9.485 ETH	Caseys #3942	2840 W Main St	Jenks	OK	74037-3492	86514	FOSTER	311	311
08/14/2026 22:01:13	****43767	311 25 0638	18.212 ETH	Caseys #3942	2840 W Main St	Jenks	OK	74037-3492	5448	Solomon	311	311
08/14/2026 22:16:42	****42579	411 RESCUE 2	13.002 DSL	Caseys #3522	516 E 121st St S	Jenks	OK	74037-3652	13131	RHODES	411	411
08/15/2026 06:07:51	****43270	311 25 0706	21.768 ETH	Caseys #3522	516 E 121st St S	Jenks	OK	74037-3652	8567	COLE	311	311
08/15/2026 12:31:55	****42694	311 18 3661	10.643 ETH	Caseys #3942	2840 W Main St	Jenks	OK	74037-3492	92530	Boileau	311	311
08/15/2026 13:01:42	****43601	311 20 4189	13.248 ETH	Caseys #3942	2840 W Main St	Jenks	OK	74037-3492	63700	WARD	311	311

08/15/2026 13:43:59	****43619	311 25 0626	9.731 ETH	Caseys #3942	2840 W Main St	Jenks	OK	74037-3492	22643	MARTIN	311	311
08/15/2026 14:38:32	****43791	311 18 3659	6.762 ETH	Caseys #3522	516 E 121st St S	Jenks	OK	74037-3652	121580	SPINNER	311	311
08/15/2026 15:14:27	****43387	311 25 9080	9.144 ETH	Caseys #3942	2840 W Main St	Jenks	OK	74037-3492	15984	miller	311	311
08/15/2026 23:48:54	****42702	311 20 4197	11.345 ETH	Caseys #3942	2840 W Main St	Jenks	OK	74037-3492	60567	SPRY	311	311
08/16/2026 04:37:44	****42926	311 21 3180	12.534 UN+	Caseys #3522	516 E 121st St S	Jenks	OK	74037-3652	48669	KAYS	311	311
08/16/2026 05:35:14	****43635	311 17 4535	12.175 ETH	Caseys #3942	2840 W Main St	Jenks	OK	74037-3492	96983	FLETCHER	311	311
08/16/2026 09:39:20	****43197	311 15 3007	14.211 ETH	Caseys #3942	2840 W Main St	Jenks	OK	74037-3492	131422	golliday	311	311
08/16/2026 12:26:02	****43411	411 LADDER 1	21.17 DSL	Caseys #3522	516 E 121st St S	Jenks	OK	74037-3652	4465	owen	411	411
08/16/2026 13:02:47	****43619	311 25 0626	10.925 ETH	Caseys #3942	2840 W Main St	Jenks	OK	74037-3492	22723	MARTIN	311	311
08/16/2026 14:00:27	****43791	311 18 3659	9.057 ETH	Caseys #3942	2840 W Main St	Jenks	OK	74037-3492	121677	SPINNER	311	311
08/16/2026 21:23:23	****43783	311 25 0628	16.941 ETH	Caseys #3522	516 E 121st St S	Jenks	OK	74037-3652	6460	COMPTON	315	311
08/16/2026 21:35:52	****43601	311 20 4189	16.221 ETH	Caseys #3942	2840 W Main St	Jenks	OK	74037-3492	63879	WARD	311	311
08/16/2026 21:45:02	****42496	311 20 4199	6.412 ETH	Caseys #3942	2840 W Main St	Jenks	OK	74037-3492	100179	CHANDLEE	311	311
08/17/2026 06:33:51	****42702	311 20 4197	13.6 ETH	Caseys #3942	2840 W Main St	Jenks	OK	74037-3492	60723	SPRY	311	311
08/17/2026 07:12:06	****43452	311 18 4849	10.815 ETH	Caseys #3942	2840 W Main St	Jenks	OK	74037-3492	118845	McFARLAND	311	311
08/17/2026 07:23:06	****43379	311 25 9123	9.735 ETH	Caseys #3942	2840 W Main St	Jenks	OK	74037-3492	21359	LUTTRELL	311	311
08/17/2026 09:11:42	****42868	311 23 7303	14.263 ETH	Caseys #3942	2840 W Main St	Jenks	OK	74037-3492	44028	BROWN	311	311
08/17/2026 10:14:06	****42595	561 197 19 FORD	33.252 ETH	Caseys #3522	516 E 121st St S	Jenks	OK	74037-3652	928325	GERJES	561	561
08/17/2026 10:16:21	****42579	411 RESCUE 2	25.242 DSL	Caseys #3522	516 E 121st St S	Jenks	OK	74037-3652	13199	SCHULTZE	411	411
08/17/2026 13:56:03	****43569	411 ENGINE 1	15.406 DSL	Caseys #3522	516 E 121st St S	Jenks	OK	74037-3652	66805	RHODES	411	411
08/17/2026 14:04:17	****43791	311 18 3659	7.978 ETH	Caseys #3522	516 E 121st St S	Jenks	OK	74037-3652	121750	SPINNER	311	311
08/17/2026 15:22:52	****43387	311 25 9080	13.054 ETH	Caseys #3942	2840 W Main St	Jenks	OK	74037-3492	16090	miller	311	311
08/17/2026 16:44:41	****43775	311 25 0690	20.927 ETH	Caseys #3942	2840 W Main St	Jenks	OK	74037-3492	8408	MARKHAM	311	311
08/17/2026 16:48:13	****43577	411 603 COMMAND 3	6.785 UNL	Caseys #3522	516 E 121st St S	Jenks	OK	74037-3652	52553	knoepfel	411	411
08/17/2026 21:30:21	****42926	311 21 3180	12.678 UNL	Caseys #3522	516 E 121st St S	Jenks	OK	74037-3652	48859	KAYS	311	311
08/17/2026 21:53:15	****43759	311 25 8794	1.331 ETH	Caseys #3942	2840 W Main St	Jenks	OK	74037-3492	18631	18594 Hash	311	311
08/17/2026 21:57:04	****43759	311 25 8794	5.445 ETH	Caseys #3942	2840 W Main St	Jenks	OK	74037-3492	18631	18662 Hash	311	311
08/18/2026 05:45:27	****42728	311 21 3044	10.856 ETH	Caseys #3942	2840 W Main St	Jenks	OK	74037-3492	66013	Galloway	311	311
08/18/2026 06:18:35	****43635	311 17 4535	8.598 UNL	Caseys #3522	516 E 121st St S	Jenks	OK	74037-3652	97149	97068 FLETCHER	311	311
08/18/2026 07:31:21	****43197	311 15 3007	14.848 ETH	Caseys #3942	2840 W Main St	Jenks	OK	74037-3492	131608	golliday	311	311
08/18/2026 08:05:00	****43742	561 627 19 FORD	34.112 UNL	Quiktrip 0101	712 S Elm St	Jenks	OK	74037	143312	ABBATE	561	561
08/18/2026 08:27:05	****42538	411 602 COMMAND 2	21.768 UNL	Caseys #3522	516 E 121st St S	Jenks	OK	74037-3652	27628	ZICKEFOOSE	411	411
08/18/2026 10:26:49	****43379	311 25 9123	8.464 ETH	Caseys #3942	2840 W Main St	Jenks	OK	74037-3492	21444	LUTTRELL	311	311
08/18/2026 13:24:55	****43080	311 17 4536	8.46 ETH	Caseys #3942	2840 W Main St	Jenks	OK	74037-3492	76070	Mculty	311	311
08/18/2026 14:00:06	****43452	311 18 4849	13.34 ETH	Caseys #3870	15085 S Broadway St	Glenpool	OK	74033	118964	McFARLAND	311	311
08/18/2026 15:40:58	****43791	311 18 3659	9.04 ETH	Caseys #3942	2840 W Main St	Jenks	OK	74037-3492	121839	SPINNER	311	311
08/18/2026 17:12:28	****43106	311 18 4850	6.694 ETH	Caseys #3942	2840 W Main St	Jenks	OK	74037-3492	74724	ARNOLD	311	311
08/18/2026 19:45:00	****43569	411 ENGINE 1	13.579 DSL	Caseys #3942	2840 W Main St	Jenks	OK	74037-3492	66872	SMITH	411	411
08/18/2026 21:09:07	****42561	311 25 8786	13.492 ETH	Caseys #3942	2840 W Main St	Jenks	OK	74037-3492	35718	simmons	311	311
08/18/2026 21:38:15	****43395	311 25 7838	12.406 ETH	Caseys #3942	2840 W Main St	Jenks	OK	74037-3492	12158	DAVIS	311	311
08/19/2026 04:36:47	****42926	311 21 3180	11.113 UNL	Caseys #3522	516 E 121st St S	Jenks	OK	74037-3652	48994	KAYS	311	311
08/19/2026 05:33:06	****42512	311 18 3660	14.773 ETH	Caseys #3942	2840 W Main St	Jenks	OK	74037-3492	121430	SPRY	311	311
08/19/2026 06:23:28	****43007	562 10 0502	15.472 ETH	Caseys #3942	2840 W Main St	Jenks	OK	74037-3492	116114	SIMMONS	562	562
08/19/2026 08:26:16	****43338	561 199 25 FORD	9.862 UN+	Caseys #3522	516 E 121st St S	Jenks	OK	74037-3652	8788	SCOTTJ	561	561
08/19/2026 11:11:09	****43130	311 13 4107	11.08 ETH	Caseys #3522	516 E 121st St S	Jenks	OK	74037-3652	110500	parker	315	311
08/19/2026 11:54:58	****42983	562 25 7873	10.695 ETH	Caseys #3522	516 E 121st St S	Jenks	OK	74037-3652	15898	MCDANIEL	562	562
08/19/2026 12:09:57	****43197	311 15 3007	13.3 ETH	Caseys #3522	516 E 121st St S	Jenks	OK	74037-3652	131744	golliday	311	311
08/19/2026 12:20:34	****42579	411 RESCUE 2	18.015 DSL	Caseys #3522	516 E 121st St S	Jenks	OK	74037-3652	13256	KRIMBILL	411	411
08/19/2026 13:05:21	****42801	411 UTILITY 2	19.454 ETH	Caseys #3522	516 E 121st St S	Jenks	OK	74037-3652	126318	SCHULTZE	411	411
08/19/2026 13:05:47	****43379	311 25 9123	8.976 ETH	Caseys #3942	2840 W Main St	Jenks	OK	74037-3492	21525	LUTTRELL	311	311
08/19/2026 13:45:24	****42694	311 18 3661	12.966 UNL	Caseys #3522	516 E 121st St S	Jenks	OK	74037-3652	92618	92662 Boileau	311	311
08/19/2026 13:48:14	****43791	311 18 3659	5.643 ETH	Caseys #3942	2840 W Main St	Jenks	OK	74037-3492	121889	SPINNER	311	311
08/19/2026 16:15:11	****43411	411 LADDER 1	24.431 DSL	Caseys #3522	516 E 121st St S	Jenks	OK	74037-3652	4536	owen	411	411
08/19/2026 16:55:06	****43619	311 25 0626	10.136 ETH	Caseys #3867	4755 S Aspen Ave	Broken Arrow	OK	74011	22781	MARTIN	311	311
08/19/2026 22:43:34	****42496	311 20 4199	12.362 ETH	Caseys #3942	2840 W Main St	Jenks	OK	74037-3492	100353	CHANDLEE	311	311
08/19/2026 22:44:15	****43759	311 25 8794	10.125 ETH	Caseys #3942	2840 W Main St	Jenks	OK	74037-3492	18690	Hash	311	311



Elm Street Widening Status

(111th to 121st Street)

August 17, 2026 - August 21, 2026

Contractor: Paragon Contractors, Inc. (Tulsa, OK)

Inspection: Standard Engineering & Testing (Oklahoma City, OK)

Project Schedule:

Construction Started: January 2025

Projected Completion: February 2027

January 2025



February 2027

Contract Time Completed

Time Remaining: 6 Months

Project Cost:

Original Bid: \$9,117,017.68

Change Orders: \$51,514.14

Total: \$9,168,531.82

Billed To Date: \$4,456,749.69

\$0.00



\$9,168,531.82

Contract Cost Completed

Cost Remaining: \$4,711,782.13

Work Completed Between August 17, 2026 - August 21, 2026

- Continued excavation for the widening of the east side of Elm Street and for the pedestrian trail on the east side.
- Completed the widening at First Baptist Church and Elm.
- Continued excavation and placement of Terratex fabric and aggregate base for the widening of the east side of Elm Street in front of First Baptist Church.
- Continued excavation and installation of Waterline A on the eastside of Elm Street.
- Completed the removal and aggregate placement of the west drive at First Baptist Church.
- Excavated and placed aggregate for the retaining wall footing near the First Baptist Church pond.
- Completed lane shift for widening of eastside of Elm on August 18, 2026.

August 17, 2026 - August 21, 2026 Construction Images:



Traffic switch and striping - Traffic was pushed to the westside of Elm near 111th to allow for the placement of storm infrastructure installation and the widening. The widening of Elm Street on the eastside must be completed in this area first to accommodate traffic for the west side of Elm Street widening.



Elm Street Eastside Widening - Excavation, aggregate placement, and TerraTex installation on the east side of Elm north of First Baptist Church.

August 17, 2026 - August 21, 2026 Construction Images:

First Baptist Church - the west drives of First Baptist Church were removed and aggregate placed to allow for the widening of Elm Street and installation of the pedestrian trail.

Work Expected In The Upcoming Weeks:

- Continued excavation and placement of Terratex fabric and aggregate base for the widening of the east side of Elm Street.
- Continued excavation and aggregate base installation of pedestrian trail.
- Complete installation of waterline A.
- Testing and potential tie-in of waterline A

Expected Traffic Impacts Upcoming:

- Limited visibility through the work zone due to the placement of aggregate base for widening.
- Possible stoppage of traffic for the entering and exiting of construction equipment.
- Continued max speed of 25mph through the work zone to accommodate the movement of equipment and working personnel.
- Periodic stoppage of traffic due to aggregate base deliveries.

Register for all **City of Jenks alerts** to keep informed of construction updates and other traffic or weather conditions.

<https://www.jenks.com/374/Notify-Me>

Receive alerts by email, text, or phone call. Also access information on City of Jenks Facebook, and Instagram or NextDoor.

[Go to Jenks Alerting](#)

[Go to Jenks Facebook](#)

[Go to Jenks Instagram](#)

[Go to Jenks Nextdoor](#)

Please direct all questions or concerns to the City of Jenks Project Information Request form:

[City of Jenks Project Information Request Form](#)



CITY OF JENKS / JENKS PUBLIC WORKS AUTHORITY / JENKS AQUARIUM AUTHORITY
 REQUISITION / ENCUMBRANCE
 FOR PURCHASE

PO NEEDED




FY 26-27 Budget

Date: 8/24/26	Department: Police
Vendor: JP MORGAN	
Address:	
CC 0493	
Phone:	

Finance use only
P. O. No.:
Vendor No.:
Asst. Encumbrance Clerk (Initial):
Date:

VENDORS		BIDS	
ITEM (Include price and quantity when appropriate.)	Amount	Account Code	
ABATEMENT MOWING 13610 S 21ST CT JENKS, OK 74037 CE-25-203			
TNT PREMIER LANDSCAPE INVOICE 546 2 MOWS	\$864.70	10-331-5252	
LOT MOWING 7/23			
LOT MOWING 8/7			
	</		

Department Head: Is this item approved within the current budget? Yes ☒ No ☐
 If not or if it is over the current budget amount, attach an explanation and/or documentation.

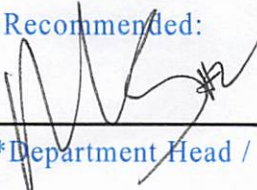Recommended:  8/24/26
 Mgt. Supervisor / Date *Department Head / Date Budget Approval: *City Manager / Designee / Date

Purchases over \$250 (\$500 JPWA & JAA) require prior approval by the City Manager or Designee.
 *Required Signatures

INV-546

JENKS ABATEMENT PROPERTY-13610 S 21st Ct. INVOICE AMOUNT:
\$864.70

PENDING AMOUNT:
\$0.00



TnT Premier Landscape

P.O. Box 34
Jenks 74037, Oklahoma
info@tntpremierlandscap
e.com
(918) 951-3824

Invoice details

BILLING ADDRESS

211 North Elm Street, Jenks, Oklahoma, United States 74037

INVOICE DATE

August 24, 2026

CONTRACT

JOB ADDRESS

13610 S 21st Ct., Jenks, Oklahoma, United States

INVOICE

INV-546

PO

DUE DATE

Aug 24, 2026

CE-25-203

Paid

Line name	Quantity	Rate	Amount	Taxable
Lot Mowing- July 23rd	1.00	\$432.35	\$432.35	
Lot Mowing- August 7th	1.00	\$432.35	\$432.35	
Subtotal			\$864.70	
EXMT			\$0.00	
INVOICE AMOUNT			\$864.70	

1 PAYMENT

\$864.70

Payment Date	Transaction #	Payment Method	Amount
Aug 25, 2026	237915737193	CardConnect	\$864.70

PAYMENT AMOUNT

\$0.00



May 27, 2026

Justin Yancer Homes LLC
13900 E. 203rd St
Bixby, OK 74008

Re: **FINDING FROM ADMISISTRATIVE HEARING**—Tall Grass and Weeds on
Property Located at 13610 . 21st Ct. E., Bixby, Oklahoma

Official notice is hereby given of the decision and order of the Code Enforcement Administrative Hearing Board from the hearing held on May 21, 2026 to determine whether tall grass and weeds located on the property at 13610 S. 21st Ct. E., Bixby, Oklahoma are by definition in violation and if action is required to eliminate this nuisance.

Notice of said hearing was sent via Certified Mail on May 11, 2026 to you at Justin Yancer Homes LLC, 13900 E. 203rd St., Bixby, Oklahoma 74008 and the property at 13610 S. 21st Ct. E., Bixby, Oklahoma was posted on May 9, 2026.

The Administrative Hearing Board made a unanimous finding that the property is still in violation of City Code for the tall grass and weeds and constitutes a nuisance and a fire hazard and hereby issues an order for immediate abatement by the City of Jenks.

The City will cause the clean-up and removal of the tall grass and weeds, or contract with a third party for the same, to comply with the issued order since you have been non-responsive. Upon completion of the work, the City shall determine the actual cost of the work performed, and shall direct the City Clerk to forward a statement and demand payment thereof by mail to the owner of the property at the address shown by the current tax rolls in the office of the treasurer of Tulsa County. If the cost of the work performed is not paid within thirty (30) days from the date of mailing the statement and demand for payment, the City Clerk shall forward a certified statement of the amount of such cost to the County Treasurer to be levied upon the property and to be collected by the County Treasurer in the manner prescribed by the law of the State of Oklahoma as specified in Article 13-1-21 of the Jenks City Code.

11 O.S. 22-111 (B)

B. If a notice is given by a municipal governing body to a property owner ordering the property within the municipal limits to be cleaned of trash and weeds or grass to be cut or mowed in accordance with the procedures provided for in subsection A of this section, any subsequent accumulations of trash or excessive weed or grass growth on the property occurring within a six-month period may be declared to be a nuisance and may be summarily abated without further prior notice to the property owner.

From the effective date of the mailing of this order the property owner shall have ten (10) days in which to file an appeal of the terms of the order with the City Clerk requesting a hearing before the City Council, whose determination shall be final.

Required City Manager endorsement of Administrative Hearing Removal Order:

Christopher Shrout, City Manager

Date

City of Jenks
Code Enforcement
Administrative Hearing Board

Malea Stoner
Code Enforcement Officer

cc: Christopher Shrout, City Manager
Teresa Nowlin, City Attorney
Chief Jason Jackson, Police Chief
Chief Greg Ostrum, Fire Chief
Fire Marshal Mike O'Brien
Marcae Hilton, Planning Director
Tanner Rush, Development Coordinator
Vincent Ortegon, Lead Building Inspector
File CE-25-203

Jenks Code Enforcement - Administrative Hearing
Date - Thursday, May 21st, 2026

Investigation conducted by: Malea Stoner, Code Enforcement Officer – present

Also present: Acting Chief Melissa Brown as Hearing Mediator and
Cindy Haberfield as Recording Secretary

Called to order at 2:00pm.

Roll was called, and all were present:

JFD Captain, Alex Watkins - present

Planning Director, Marcae' Hilton - present

Development Coordinator, Tanner Rush - present

BUSINESS:

#1

Nuisance Violation Hearing

Name: Della Darlene Smith - present

General Location: 315 N. Fir St.

RE: CE-25-057

Violation: Dilapidated Structure

(Administrative Hearing Findings from 1/15/26

The Administrative Hearing Board made a unanimous finding that the property owner is actively working to rectify the dilapidated nature of the structure and has hired a contractor to make repairs and restore the structure to livable standards. The Administrative Hearing Board unanimously voted for the property owner to obtain electrical, mechanical, and plumbing permits and go through the Certificate of Occupancy and Life Safety inspections for occupancy of the structure, and to have everything completed by March 1, 2026.

However, due to miscommunication between the electrical contractor and Protective Inspections, this case is being brought back before the Administrative Hearing Board so Ms. Smith can request another extension.)

5/21/26

Per Darlene, the roof and eaves work has been completed, broken windows have been completed. She is in the process of getting the electric turned on but that has been complicated, and she did not anticipate that. She had difficulty finding an electrician who understood what she wanted. She used the list of approved vendors from Susan's list, but the only electrician on the list did not call her back. She went through the construction companies on the list but they could not perform the electric work. She heard about Mr. Sparky, so they came out twice so far, gave her an estimate that the work would take 1-day, and it ended up taking 3-days. Mr. Sparky said they would file for the permit with City of Jenks and her electricity was turned on within a couple days. Just today (5/21/26) she was notified that the City of Jenks would be at her residence on 5/22/26, from 2-4pm to do the inspection. She confirmed she would be there.

Tanner explained the process of the inspection to her and confirmed to her that the City of Jenks would send an email to PSO that the inspection had been done. Tanner suggested she also call PSO to request a new service. She explained she did that months ago. Tanner asked when she would be moving back in, she explained she was kind of already moved in, she was just waiting on the electric.

Malea asked about the status of her heat and air. Darlene said she was just going to use fans for now.

Darlene said she requested for the water to be turned back on, but they wanted proof she was the owner and that they asked her to bring in her deed, but she doesn't know where that is, but as soon as she could find the deed, she could get the water turned on.

Chief Brown said as long as the water and electric were turned on she could obtain the proof of occupancy. Chief Brown asked if Darlene could hang out for a bit and she would personally walk her to the water department to figure out what she needed to do to get her water turned on besides finding her deed.

Motion – Tanner Rush

To extend the deadline another 30 days to have water and electric on – June 21st.

Motion 2nd – Marcae' Hilton

Tanner said as long as she kept moving in that direction he was pleased with the progress.

Megan Taylor walked Darlene over to the water department to help her figure out what proof she needed to get her water turned on.

Vote:

Alex Watkins - yes

Marcae' Hilton – yes

Tanner Rush – yes

(Unanimous Vote of Yes)

#2

Nuisance Violation Hearing

Name: Justin Yancer Homes LLC – not present

General Location: 13610 S. 21st Ct., Bixby

RE: CE-25-203

Violation: Tall Grass and Weeds

(Administrative Hearing Findings from 2-19-26:

The Administrative Hearing Board made a unanimous finding that the property is still in violation of City Code for the tall grass and weeds and constitutes a nuisance and a fire hazard and hereby issues an order that the owner mow and weed eat the property by February 24, 2026 or the City of Jenks will abate the property on February 25, 2026. Vince Ortegon contacted the owner after the hearing and informed them of the deadline. The HOA Management company contacted Malea Stoner to say the lot had been mowed. However, the HOA Management company contacted Malea again at the end of April to say the lot had not been mowed since, so the case is being brought back to the Hearing Board to make another determination for abatement.)

5/21/26

Melissa asked if Malea had talked to Justin Yancer. Malea said she had not. The original letter that was sent, stating that per city code, grass had to remain under 12", came back as unclaimed. Malea said that they have been doing business in Jenks long enough to know what the rules/ordinances are, and that they have another property being built in the same subdivision that is also nearing violation levels.

Melissa said there are 2 options, we can try to contact them again, or we can call City Works to mow it and she then asked if they would be fined, or what would happen next. Malea said City Works would mow the grass then give her the bill to pass along to the City Clerk who could demand payment.

Marcae' asked how often that really happened, and that she was leaning towards Vincent calling them, because we tend to keep doing stuff, but then there are no liens, the city is not getting reimbursed, nothing is happening. She said she has asked to abate, but then nothing happens. Melissa said she believes that issue with the abatement process has been fixed. Marcae' said wonderful, and that was her only concern.

Melissa said the city has dealt with this issue with this company for the past 4 years so she feels like more should be done than they just receive a letter.

Malea said if Code Enforcement could issue citations, this issue would likely stop.

Motion - Tanner Rush

That this property constitutes a nuisance per city code 13-1-12 and 13-1-13 for the accumulation of tall grass and weeds, that are detriment to the health benefit and welfare of the community, and a fire hazard to other properties.

Motion 2nd - Marcae' Hilton

VOTE:

Unanimous Vote of Yes

Motion – Tanner Rush

Motion for finding that the property would be benefitted by the removal of the conditions found, for the removal of the tall grass and weeds from the property, pursuant to 13-1-12 and 13-1-13 and state statute 1122111. (Clarified as immediate abatement.)

Motion 2nd Alex Watkins

VOTE:

Unanimous Vote of Yes

Melissa said they will go mow, then they will send the bills through counsel. They can either pay the bill or put a lien on the property. Malea will check every 30 days to make sure they stay on track, until they get it corrected.

#3

Nuisance Violation Hearing

Name: Jerry D. Matthews 2024 Irrev. Trust

General Location: 1216 W. 112th Dr. S.

RE: CE-26-013

Violation: Trash and Debris, Inoperable Vehicle

(A Certified letter was sent to the property owner on March 16, 2026 in regard to the trash and debris and the inoperable vehicle (expired tag). This property has been before the Hearing Board in the past for trash and debris (plumbing related). The trash and debris gets cleaned up, but always comes back at a future date. The vehicle tag expired in March of 2024 and has still not been replaced.)

5/21/26

Tanner asked if we were towing inoperable vehicles, and asked if we had a wrecker service for that. Malea said that we could call any wrecker service, and they would charge the owner. Then at that point it was between the wrecker service and the owner.

Melissa asked if the owners had ever contacted Malea after the sent letters attempting to make contact, Malea said no, not one time.

Tanner asked about the timeframe on how that happened once it was deemed a nuisance. Would they be given time to move it or would we just call to have it towed. Malea said they would be sent a letter stating the findings. Malea said they could vote to give him a certain number of days to move it, but that was up to the board, but technically, per city code, it was only allowed to be there for 7 days if it was inoperable.

Melissa asked if we had the signatures where we had sent the letters. She thought that was important. So Malea will go back and make sure that they had received the letters and that the letters were not just returned to the City. Melissa said it can be deemed a nuisance but then we need to make sure they know it was deemed as a nuisance and give them 30 more days to move it.

Tanner agreed and read from the City Ordinance that it would be posted that the vehicle shall be removed within 168 hours as required and if not then it can be towed.

Melissa said we (JPD) can't put a red tag on a car in someone's driveway, per our policy, after Tanner referenced 13-2-1. She said we would have to address that ordinance at a later time.

It hasn't moved since March 16th.

Motion – Tanner Rush

Making a motion that per the photographic evidence, the vehicle in question is unregistered and is a nuisance, is an inoperable vehicle and is contributing to the decay and or partial ruin, of the general health safety and welfare.

Motion 2nd – Alex Watkins

VOTE:

Unanimous yes vote

Motion -Tanner Rush

Make a motion to give the owner 30 days to remove the inoperable vehicle before the city takes further action.

Motion 2nd – Alex Watkins

VOTE:

Unanimous Vote of Yes

Malea to follow up with a letter to say that we have found their vehicle to be a nuisance and they have 30 days

#4

Nuisance Violation Hearing

Name: Kynnedi A. Gibson, C/O Mariam Beaver, Guardian/Personal Rep.

General Location: 203 E. F St.

RE: CE-26-023

Violation: Dead Tree

(A Certified letter was mailed to Mariam Beaver on 3-26-26. Ms. Beaver called once to say that the renters were going to take the tree down, and another time to say that they were still working on it. It does not appear that much progress has been made. This case is being brought to the Hearing Board to make a determination regarding the tree). Per Malea, Ms. Beaver is elderly and lives in Muskogee. She said she needs to light a fire under the tenant. They have promised her that it will be removed after Memorial Day, and she is requesting a 30 day extension for the removal of the tree, because if the tenant doesn't get it removed, right after memorial day like they are supposed to, she's going to have to hire a company to take it out.

Melissa said, so we need a motion to extend the 30 days.

Tanner asked how dead the tree was. Malea said it was dead as a doornail and referenced the photos.

Tanner asked to confirm that this is the first time this case has come up.

Malea said that this is why Ms. Beaver is asking for the additional 30 days, so she can make sure the tree is taken care of.

Motion – Marcae' Hilton

Motion to extend the time allowed for 30 days.

Motion 2nd – Alex Watkins

Unanimous Vote of Yes

#5

Nuisance Violation Hearing

Name: Asim Saeed

General Location: 532 E. 126th St. S.

RE: CE-26-024

Violation: Tall Grass and Weeds

(This property was sent a letter in 2025 for tall grass and weeds. The property owner mowed. A complaint was received from a neighbor on 3-26-26 regarding tall grass and weeds. Upon investigation there were sprigs of some type of weed that were 12" in height. A Certified letter was sent to the property owner with no response. This case is being taken to the Administrative Board to make a determination on the property.) Now there is a for sale sign in front of the house and the grass is getting tall again. The realtor is listed on the posted for sale sign.

Motion – Tanner Rush

In light of the new information, it sounds like there is activity going on. And a new caretaker that can be contacted until the owner is found, so it makes sense to just table this case until the next meeting, and that will give you time to try to make contact with someone to resolve it.

Motion 2nd – Alex Watkins

Unanimous Vote of Yes.

ADJOURNMENT

With no further violations nor hearings listed, the meeting was adjourned.

2:35pm

CITY OF JENKS / JENKS PUBLIC WORKS AUTHORITY / JENKS AQUARIUM AUTHORITY
 REQUISITION / ENCUMBRANCE
 FOR PURCHASE

PO NEEDED



FY 26-27 Budget

Date: 8/24/26	Department: Police
Vendor: JP MORGAN	
Address:	
CC 0493	
Phone:	

Finance use only
P. O. No.:
Vendor No.:
Asst. Encumbrance Clerk (Initial):
Date:

VENDORS	BIDS

ITEM (Include price and quantity when appropriate.)	Amount	Account Code
ABATEMENT MOWING 1222 W C ST JENKS CE-26-046		
TNT PREMIER LANDSCAPE INVOICE 547 3 MOWS	\$820.83	10-331-5252
LOT MOWING 7/16		
LOT MOWING 7/30		
LOT MOWING 8/14		
Capital ☐ Invoiced ☒ TOTAL	\$820.83	

Department Head: Is this item approved within the current budget? Yes ☒ No ☐
 If not or if it is over the current budget amount, attach an explanation and/or documentation.

Recommended:

Recommended:

Budget Approval:

Mgt. Supervisor / Date

*Department Head / Date

*City Manager / Designee / Date

Purchases over \$250 (\$500 JPWA & JAA) require prior approval by the City Manager or Designee.

*Required Signatures

Revised 07/2000

INV-547

Jenks Abatement Property-1222 West C Street

INVOICE AMOUNT:

\$820.83

PENDING AMOUNT:

\$0.00



TnT Premier Landscape

P.O. Box 34
Jenks 74037, Oklahoma
info@tntpremierlandscap
e.com
(918) 951-3824

Invoice details

Paid

BILLING ADDRESS

211 North Elm Street, Jenks, Oklahoma, United States 74037

JOB ADDRESS

1222 West C Street, Jenks, Oklahoma, United States 74037

INVOICE DATE

August 24, 2026

INVOICE

INV-547

CONTRACT

PO

DUE DATE

Aug 24, 2026

Line name	Quantity	Rate	Amount	Taxable
Lot Mowing- July 16th	1.00	\$276.61	\$276.61	
Lot Mowing- July 30th	1.00	\$276.61	\$276.61	
Lot Mowing- August 14th	1.00	\$267.61	\$267.61	
Subtotal			\$820.83	
EXMT			\$0.00	
INVOICE AMOUNT			\$820.83	

1 PAYMENT

\$820.83

Payment Date	Transaction #	Payment Method	Amount
Aug 25, 2026	737426037266	CardConnect	\$820.83

PAYMENT AMOUNT

\$0.00

Thank you for choosing TnT Premier Landscape

-Grounded in Quality. Powered by Innovation.-



City of Jenks • 211 N Elm • P.O. Box 2007 • Jenks, Oklahoma 74037-2007 • (918) 299-5883 • Fax (918) 299-4489 • city@jenks.com

June 22, 2026

LYG Holdings LLC
1216 E. Kenosha St. #109
Broken Arrow, OK 74012

Re: **FINDING FROM ADMISISTRATIVE HEARING—Tall Grass and Weeds at 1222 W. C St., Jenks, Oklahoma**

Official notice is hereby given of the decision and order of the Code Enforcement Administrative Hearing Board from the hearing held on June 18, 2026 to determine whether the tall grass and weeds on the property at 1222 W. C St., Jenks, Oklahoma are by definition in violation and if action is required to eliminate this nuisance.

Notice of said hearing was sent via Certified Mail on June 8, 2026 to you at LYG Holdings LLC, 1216 E. Kenosha St., #109, Broken Arrow, Oklahoma and the property was posted on June 6, 2026.

The Administrative Hearing Board made a unanimous finding that the property is still in violation of City Code for the tall grass and weeds and hereby issues an order for immediate abatement of the tall grass and weeds.

The City will cause the clean-up and removal of the tall grass and weeds, or contract with a third party for the same, to comply with the issued order since you have been non-responsive. Upon completion of the work, the City shall determine the actual cost of the work performed, and shall direct the City Clerk to forward a statement and demand payment thereof by mail to the owner of the property at the address shown by the current tax rolls in the office of the treasurer of Tulsa County. If the cost of the work performed is not paid within thirty (30) days from the date of mailing the statement and demand for payment, the City Clerk shall forward a certified statement of the amount of such cost to the County Treasurer to be levied upon the property and to be collected by the County Treasurer in the manner prescribed by the law of the State of Oklahoma as specified in Article 13-1-21 of the Jenks City Code.

11 O.S. 22-111 (B)

B. If a notice is given by a municipal governing body to a property owner ordering the property within the municipal limits to be cleaned of trash and weeds or grass to be cut or mowed in accordance with the procedures provided for in subsection A of this section, any subsequent accumulations of trash or excessive weed or grass growth on the property occurring within a six-month period may be declared to be a nuisance and may be summarily abated without further prior notice to the property owner.

From the effective date of the mailing of this order the property owner shall have ten (10) days in which to file an appeal of the terms of the order with the City Clerk requesting a hearing before the City Council, whose determination shall be final.

Required City Manager endorsement of Administrative Hearing Removal Order:

Christopher Shrout, City Manager

Date

**City of Jenks
Code Enforcement
Administrative Hearing Board**

**Malea Stoner
Code Enforcement Officer**

**cc: Christopher Shrout, City Manager
Teresa Nowlin, City Attorney
Chief Jason Jackson, Police Chief
Chief Greg Ostrum, Fire Chief
Fire Marshal Mike O'Brien
Marcae Hilton, Planning Director
Tanner Rush, Development Coordinator
Vincent Ortegon, Lead Building Inspector
File CE-26-046**

City of Jenks Code Enforcement - Administrative Hearing

Thurs, JUNE 18th, 2026 The time is 1:59pm.

Today's Code Enforcement Hearing will be moderated by
JPD Assistant Chief Melissa Brown - present.

Investigations are conducted by:

Code Enforcement Officer - Malea Stoner – present.

I'm Cindy Haberfield, the Recording Secretary, and
I'll call roll as I introduce the Hearing Board:

Fire Marshall - Mike O'Brien – present.

Captain – Alex Watkins

Planning Director – Marcae' Hilton – present.

City Clerk – Brandon Macy

Chief Building Inspector – Vincent Ortegon

Protective Inspections – Susan Dye

Development Coordinator – Tanner Rush – present.

The hearing will now be turned over to **Chief Brown.**

Jenks Code Enforcement - Administrative Hearing

Date - Thursday, June 18, 2026

Investigation conducted by: Malea Stoner, Code Enforcement Officer – present

**Also present: Assistant Chief Melissa Brown as Hearing Mediator and
Cindy Haberfield as Recording Secretary**

Called to order at 1:59pm.

Roll was called, and all were present:

Fire Marshall, Mike O'Brien - present.

Planning Director, Marcae' Hilton – present.

Development Coordinator, Tanner Rush – present.

BUSINESS:

#1

Nuisance Violation Hearing

Name: Narayan Naik - present

General Location: 1223 W. Main St.

RE: CE-26-040

Violation: Tall Grass and Weeds, Trash and Debris

(All letters sent to the property address are returned unclaimed. A redelivery has been scheduled for the Oklahoma City address listed on the Assessor's website. – fence laying on this side of the property. Has tall grass and weeds in areas, but they did mow.

Mr. Naik said he moved it today, but asked how he knows if it is his fence or his neighbors fence. Tanner explained how if it is between 2 properties it could be deemed as a shared fence. Since it fell into his yard, it now is deemed trash and debris in his yard. Tanner suggested asking his neighbor if he wants the fence back to repair the fence and if not he could just dispose of the section of fence that is in his yard.

Melissa said if you just get some roundup and sprayed it on the back fenceline, that should be sufficient. He confirmed that it is his responsibility to take care of the back fenceline too. Melissa confirmed that it is.

He said his buddy mowed his yard and the others around it. And that all last summer the other yards had tall weeds and how come they didn't get complaints. Malea said we go on a complaint basis, we don't go out looking for it, so we would have received a complaint. And she also confirmed that we did get a complaint on his neighbors last year and that is why they had to get the trash and debris off of the shared fence. He said that was his bad since his buddy mowed that yard.

He then asked if he can know who made the complaint...Malea told him it was from the insurance agency next door to him. She said another thing to consider is that tall grass hides field mice and other critters and so everyone needs to keep it down so we aren't causing issues for neighbors. He said he understood. Melissa said he was right on Main Street so he is going to get lots of eyes on his place and a lot of attention there. He again said that he understood.

He asked if there was a way to compromise on one part, he said along the back fence there was a lot of poison ivy and asked if he could leave it. Melissa said you want to have poison ivy? Tanner said no, you are not allowed to have poison ivy. Tanner said to get some chemical weed killer and kill it out of there. Mr. Naik asked if the City subsidized that. Tanner said no, it was the responsibility of the homeowner. Mr. Naik confirmed that he should just kill everything. Tanner agreed. Melissa said to just get it cleaned up.

Tanner asked how long he would need to take care of everything discussed today. He said his buddy already mowed part of it, so he could get him to take care of it all next Tuesday or Wednesday. Mr. Naik

also pointed out that he doesn't reside in the house much in the summer, so he is gone a lot. Tanner said we have other citizens that are like that too, so he could get a service that would take care of it on a weekly basis so it was done whether he was here or not.

Melissa asked for a motion for 30 or 15 days to take care of it.

Motion – Tanner Rush

Makes a motion that as it is now, the property is a nuisance due to the items listed today, and that we will give the property owner 15 days to remediate before the city abates.

Mr. Naik asked if he should just drop the fenceline? Melissa asked for clarification, 'Drop it?'

Mr. Naik said pointed the fenceline on the second picture and said so you guys just want me to drop the fenceline there and that's it? Tanner clarified, 'Chop it? Yes.' Mr. Naik nodded yes and said ok.

Melissa said to go to the 1st pic, it looked ok since he had mowed it. He said he go the bush down too.

Marcae' asked if he owned the property. He said yes, I own quite a few. But I am about to sell it.

Tanner said I made a motion.

Motion 2nd – Mike O'Brien

He asked what would have happened if he would have missed this meeting. Melissa said we probably would have voted to abate it then we would have cleaned it up then charged you, or put a lien on it.

VOTE:

Unanimous Vote as Yes

Melissa said you have 15 days (July 3rd) to get those weeds cleaned up and that fenceline cleaned up and then continue to mow on a regular basis, cause every time it rains the grass grows higher so lets just keep that up ok. Mr. Naik said 'sounds good'.

He then asked how tall can your grass be before you get a fine.

Melissa answered 12".

Marcae laughed and said don't let it get to 12". Everyone laughed.

(Skip ahead to number 5 since Mr. Wright is present.)

#2

Nuisance Violation Hearing

Name: Structurecrete LLC – not present

General Location: 9340 S. Elwood Ave.

RE: CE-26-041

Violation: Tall Grass and Weeds

Initial letter returned Unclaimed. Hearing letter delivery attempt has been made, but no orders from the recipient have been made for redelivery. Nothing has been done to this property. Malea said this is the same owner as Smithco. (physically adjacent to the next case) We abated the properties last year for tall grass and weeds and never got a response from them.

Tanner asked about the trash and debris. Malea confirmed that there is trash and debris there, but it is covered by the grass and weeds so it is out of sight.

Motion – Tanner Rush

Motion to declare this property as a nuisance for tall grass and weeds (he started to include a nuisance for the trash and debris but Malea stopped him and clarified that we were only dealing with the tall grass and weeds at this hearing .) Tanner corrected himself and only addressed the tall grass and weeds as the nuisance.

Motion 2nd – Marcae' Hilton

VOTE:

Unanimous Vote as Yes

Motion – Tanner Rush

Makes a motion that because this property is a nuisance for tall grass and weeds to the health benefit and welfare of the community and creates a fire hazard for the other nearby properties, he moves that the property be benefitted by the removal of the conditions found and an order of immediate abatement.

Motion 2nd – Marcae Hilton

VOTE:

Unanimous Vote as Yes

#3

Nuisance Violation Hearing

Name: Smithco Construction, Inc. – not present

General Location: 9402 S. Elwood Ave.

RE: CE-26-042

Violation: Tall Grass and Weeds

Initial letter and hearing letter have both been claimed. Property has not been mowed, nor is there any contact from the owner. Same issue and notes as the last case.

Motion – Tanner Rush

Motion to declare this property as a nuisance for tall grass and weeds and that they have taken no action after we attempted to contact them about this issue.

Motion 2nd – Marcae' Hilton

VOTE:

Unanimous Vote as Yes

Motion – Tanner Rush

Makes a motion that because this property is a nuisance for tall grass and weeds to the health benefit and welfare of the community and creates a fire hazard for the other nearby properties, he moves that the property be benefitted by the removal of the conditions found and an order of immediate abatement.

Motion 2nd – Mike O'Brien

VOTE:

Unanimous Vote as Yes

#4

Nuisance Violation Hearing

Name: Keri D. Sullivan – not present

General Location: 401 N. Koa St.

RE: CE-26-043

Violation: Tall Grass and Weeds

Initial letter returned Unclaimed. Hearing letter delivery attempt was made. Recipient has not left orders for redelivery. We dealt with this property last year as well and abated.

As of this morning, the main areas of grass had been mowed, but there are large clumps of tall grass and weeds where they did not weed eat by the house or around the tree (in the front and back).

Melissa asked if someone lived there. Malea said yes.

Tanner asked if the overgrowth is still on the house. She confirmed it was.

Marcae asked if we gave them more time, would they get another letter that said clean this up by this date? Malea said yes, but she's not sure if they would claim the letter at this point.

Motion – Marcae' Hilton

Marcae moves that we find this property a nuisance and that we give them 2 weeks to clean up the tall grass and weeds, and that if in 2 weeks, if this is not cleaned up and maintained, that we abate at that time. The date in 2 weeks is July 2nd.

Motion 2nd – Tanner Rush

VOTE:

Unanimous Vote of Yes

(Skip to #6 since we already completed #5)

#5

Nuisance Violation Hearing

Name: Kevin and Samantha Sue Wright - Mr. Wright is present

General Location: 322 N. Koa St.

RE: CE-26-044

Violation: Vehicles on Grass

Initial letter was returned Unclaimed. Hearing letter was claimed.

Mr. Wright said the issue was his 2, well, 3 seadoos. He said the 2 that were parked on the grass are going away because they don't even work, so he's getting rid of them.

Malea said they were on the concrete today, but now there is a jeep parked in the grass, possibly to keep someone from taking a trailer. He said no, the jeep was parked in the grass so he could get in and out of the driveway since he had flat tires and he was having to air them up...he changed the topic and said it was a lot.

He said he would get rid of the seadoos if they are that much of a problem, then he said I can't park anything in the grass? Malea and Melissa both said No. He was surprised and said there is stuff parked in the grass all over his whole neighborhood. Malea said we have multiple complaints in the area. He said his place is the nicest looking place in the whole neighborhood.

Melissa asked if there was room to park them just inside of his back gate where they would be out of view. He said yes, she said just to pull them there and that should be good. He said he asked and he was told he couldn't do that. Malea said the first letter that wasn't claimed, told him that he could do that. He said, oh, ok. He said he would have moved them the night before but he was tired.

Motion – Tanner Rush

Make a motion to dismiss this case on the basis of the seadoos being removed from public view.

Motion 2nd – Mike O'Brien

Vote:

Unanimous Vote as Yes

(Return to case #2 as no other citizen's are present for today's hearing.)

#6

Nuisance Violation Hearing

Name: LYG Holdings LLC – not present

General Location: 1222 W. C St.

RE: CE-26-046

Violation: Tall Grass and Weeds

All letters get left with an individual at the UPS Store at the mailing address – we are not sure if the property owner has seen the letters. Property has never been mowed by owner, nor has there been any contact from the owner. The neighbors have taken it upon themselves and has been mowing the property to keep it under control. The neighbors have tried to contact the owners as well to clean it up but can't get in touch with them. The neighbors have put weed killer along the fences to try and keep it under control.

This property has always been vacant. No one has lived there since they bought it.

Melissa asked if we put a lien on it from the last time we abated it. Malea said she didn't know, but this would be the 2nd year that we have abated this property.

Tanner asked when we purchased the property. The assessor's site says it changed ownership after probate in 2024, like maybe after someone died.

The property looks secured.

Motion – Marcae' Hilton

Motion to declare this property as a nuisance per city ordinance of 13-1-12 and 13-1-13, for the accumulation of tall grass and weeds and to the health benefit and welfare of the community and she moves that the property be abated immediately and that the property continue to be abated as needed, placing a lien every time we abate.

Motion 2nd – Mike O'Brien

VOTE:

Unanimous Vote as Yes

#7

Nuisance Violation Hearing

Name: Carol Lynn Ramey – not present

General Location: 1230 W. C St.

RE: CE-26-047

Violation: Tall Grass and Weeds, Trash and Debris

Initial letter was returned Unclaimed. Hearing letter was delivered.

Malea talked to Troy Ramey today. He is the one who lives there. He was in the hospital last night after having a stroke and he is back at the DR today with blood pressure issues. He is having his sons help him clean this up since he is having health issues right now. And he is asking for more time. One of the trailers in the photo is gone, the other one has been somewhat cleaned out, so he has made some progress.

Malea said she would talk to them to make sure they clean up all the trash and debris in the back as well as the front.

Malea said they should be able to clean it all up in 30 days.

Motion – Tanner Rush

Tanner moves that there are several nuisances at this property, to include the loaded trailers, the accumulation of trash and debris and the tall grass and weeds, so he moves that the property would be benefitted by the removal of the conditions found, however that we give the owners 45 days more time to clean up these issues before the city would consider coming back for an order of abatement.

Motion 2nd – Mike O'Brien

VOTE:

Unanimous Vote of Yes

45 days = August 3rd

#8

Nuisance Violation Hearing

Name: Viktor Lempert – not present

General Location: 2824 W. G St.

RE: CE-26-056

Violation: ~~Vehicles on Grass~~

Scrivner's error – this violation is actually for Grass and Weeds, and Trash and Debris

2nd year we have dealt with this property, in Staplehurst. The house burned. This fellow bought it and it gets grown up. Now there is a pile of brush... Melissa pointed out that this is labeled as Vehicles on Grass. Malea confirmed that that is a scrivener's error, and that on the letter that was sent to the owner, the violation was listed correctly.

Malea said today's pics reveal that the covered pile of stuff on the slab is actually a now half covered pile of dirt and grass clippings; so there is that and still tree clippings, and tall grass and weeds.

A neighbor has mowed along their fenceline all the way up to the driveway area. But the back of the lot is still really tall, and the south side is still tall.

They have never responded to our mailings. They aren't claimed. Their address changed this year, and there is no forwarding address. One was returned with no forwarding address. And another was marked on the UPS deliver site as undeliverable-vacant lot.

Melissa asked if we could locate an address or owner of an LLC. Tanner said we could try.

Malea said she cross referenced the name and addresses on the assessor site to get the second address, but didn't have any luck at that address. Melissa said it was ultimately the owners' responsibility to keep up with their properties so let's just make a motion.

Motion – Tanner Rush

Making a motion that the conditions on this property constitute a nuisance for the accumulations of tall grass and weeds and trash and debris, and it is detrimental to the health and safety and the welfare of the community and that the property would benefit from the immediate removal of all conditions found, trash and debris, and tall grass and weeds, and that the city should pursue that as an immediate abatement. (the property will continue to be monitored for the next 6 months automatically)

Motion 2nd – Mike O'Brien

VOTE:

Unanimous Vote of Yes

#9

Nuisance Violation Hearing

Name: Farabough Homes LLC – not present

General Location: 604 E. 126th St. S..

RE: CE-26-058

Violation: Tall Grass and Weeds

First letter returned Unclaimed. Hearing letter delivery attempt was made, but recipient has not left instructions for redelivery.

There is a house being built on lot 604. Owners say builder is responsible for mowing around their own equipment. It looks like the lot has been mowed recently but Malea would like to leave this one open to monitor it since she is not sure if the builder or the construction company mowed the lot.

Motion – Tanner Rush

Makes a motion to continue this one until next months hearing so we can get an update on the current conditions.

Motion 2nd – Mike O’Brien

VOTE:

Unanimous Vote of Yes

Melissa asked if the staff had any other correspondence to discuss.

There was none.

ADJOURNMENT

Motion – Tanner Rush

With no further violations nor hearings listed, Tanner makes a motion to adjourn the meeting.

Motion 2nd - Mike O’Brien

TIME: 2:41pm

August 12, 2026

Christopher Shrout, City Manager
City of Jenks
P.O. Box 2007
Jenks, Oklahoma 74037

Re: Permit No. WL000072260545
South County Crossing Lots 1 & 2 Potable Water Line Extension
PWSID No. OK3007201

Dear Mr. Shrout:

Enclosed is Permit No. WL000072260545 for the construction of 513 linear feet of six (6) inch PVC potable water line and all appurtenances to serve the South County Crossing Lots 1 & 2, Tulsa County, Oklahoma.

The project authorized by this permit should be constructed in accordance with the plans approved by the Department of Environmental Quality ("DEQ") on August 12, 2026. Any deviations from the approved plans and specifications affecting capacity, flow, or operation of units must be approved, in writing, by DEQ before changes are made.

Receipt of this permit should be noted in the minutes of the next regular meeting of the City of Jenks, after which it should be made a matter of permanent record.

Approved plans and specifications are available upon request.

Respectfully,



Qusay Kabariti, P.E.
Construction Permit Section
Water Quality Division

Enclosure

PERMIT TO CONSTRUCT

August 12, 2026

Pursuant to O.S. 27A 2-6-304, the City of Jenks is hereby granted this Tier I Permit to construct 513 linear feet of six (6) inch PVC potable water line and all appurtenances to serve the South County Crossing Lots 1 & 2, located in Section 36, T-18-N, R-12-E, Tulsa County, Oklahoma, in accordance with the plans approved August 12, 2026.

By acceptance of this permit, the permittee agrees to operate and maintain the facility in accordance with OAC 252:631 and to comply with Title 59, Section 1101-1116 O.S. and the rules and regulations adopted thereunder regarding the requirements for certified operators.

This permit is issued subject to the following provisions and conditions.

- 1) This water line provides adequate fire flow in accordance with the 2009 International Fire Code through the approved hydraulic analysis. The fire flow provided is 3,000 gpm.
- 2) That the recipient of the permit is responsible for ensuring that the project receives supervision and inspection by competent and qualified personnel.
- 3) That construction of all phases of the project will be started within one year of the date of approval or the phases not under construction will be resubmitted for approval as a new project.
- 4) That no significant information necessary for a proper evaluation of the project has been omitted and no invalid information has been presented in applying for the permit.
- 5) That the Oklahoma Department of Environmental Quality ("DEQ") shall be kept informed on occurrences which may affect the eventual performance of the works or that will unduly delay the progress of the project.
- 6) That wherever water and sewer lines are constructed with spacing of 10 feet or less, sanitary protection will be provided in accordance with OAC 252:626-19-2.
- 7) That before placing this facility into service, at least two samples of the water, taken on different days, shall be tested for bacteria to show that it is safe for drinking purposes.
- 8) That any deviations from approved plans or specifications affecting capacity, flow, or operation of units must be approved by DEQ before any such deviations are made in the construction of this project.
- 9) That the recipient of the permit is responsible for the continued operation and maintenance of these facilities in accordance with rules and regulations adopted by the Environmental Quality Board, and that DEQ will be notified in writing of any sale or transfer of ownership of these facilities.
- 10) The issuance of this permit does not relieve the responsible parties of any obligations or liabilities which the permittee may be under pursuant to prior enforcement action taken by DEQ.


- 11) That the permittee is required to inform the developer/builder that a DEQ Storm Water Construction Permit is required for a construction site that will disturb one (1) acre or more in accordance with OPDES, 27A O.S. Section 2-6-201 *et seq.* For information or a copy of the GENERAL PERMIT (OKR10) FOR STORM WATER DISCHARGES FROM CONSTRUCTION ACTIVITIES, Notice of Intent form, Notice of Termination form, or guidance on preparation of a Pollution Prevention Plan, contact the Storm Water Unit of the Water Quality Division at P.O. Box 1677, Oklahoma City, OK 73101-1677 or by phone at (405) 702-8100.
- 12) That any notations or changes recorded on the official set of plans and specifications in DEQ files shall be part of the plans as approved.
- 13) That water lines shall be located at least fifteen (15) feet from all parts of septic tanks and absorption fields, or other sewage treatment and disposal systems.
- 14) That whenever plastic pipe is approved and used for potable water, it shall bear the seal of the National Sanitation Foundation and meet the appropriate commercial standards.
- 15) That when it is impossible to obtain proper horizontal and vertical separation as stipulated OAC 252:626-19-2(h)(1) and OAC 252:626-19-2(h)(2), respectively, the sewer shall be designed and constructed equal to water pipe, and shall be pressure tested to the highest pressure obtainable under the most severe head conditions of the collection system prior to backfilling.

Failure to appeal the conditions of this permit in writing within 30 days from the date of issue will constitute acceptance of the permit and all conditions and provisions.




Travis Herrian, P.E., Engineering Manager
Construction Permit Section
Water Quality Division

Permit Number: WL000072260545-R
Date Received: July 31 2026

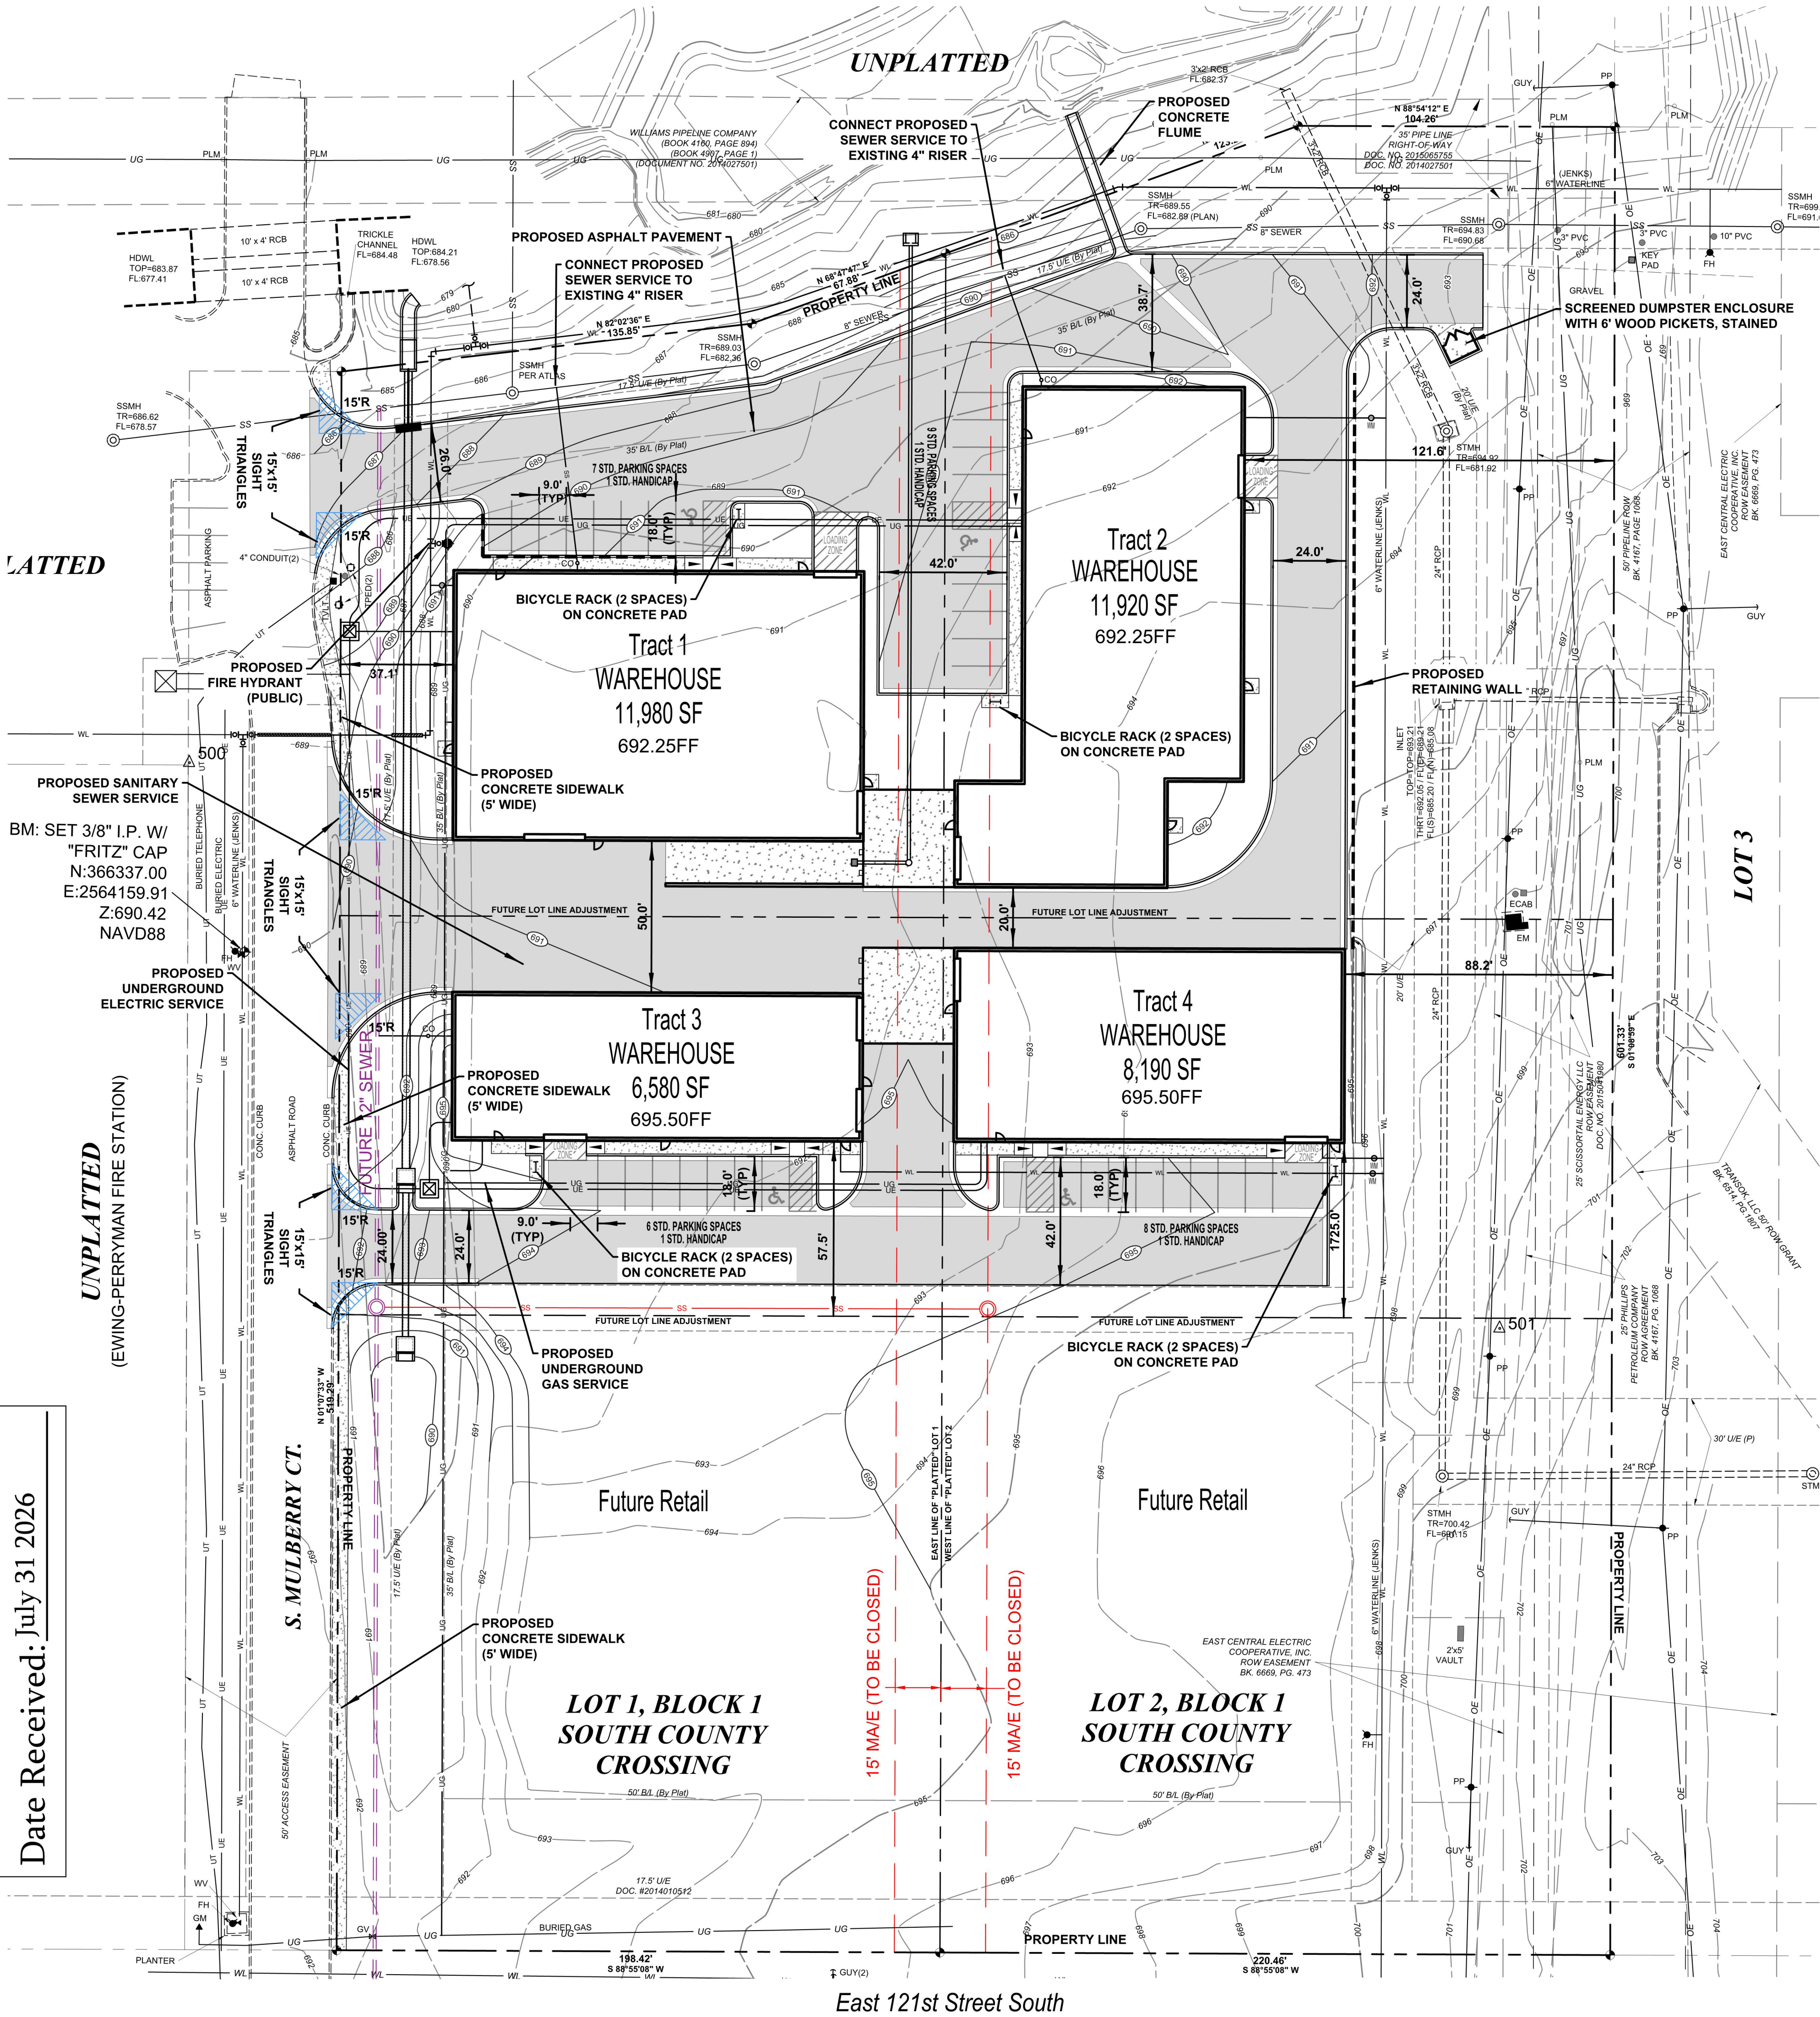

THESE PLANS COMPLY WITH ALL GOVERNING ORDINANCES AND THE ADOPTED CRITERIA OF THE CITY OF JENKS PERTAINING TO DRAINAGE, STREETS, DETENTION, AND EARTH CHANGE TO THE BEST OF MY KNOWLEDGE, INFORMATION AND BELIEF.

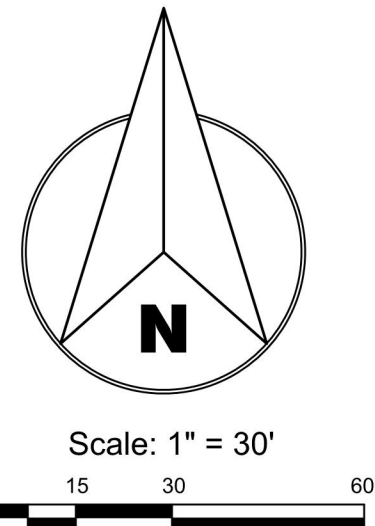

Sheet Legend

- PROPOSED CONCRETE PAVING
- PROPOSED ASPHALT PAVING

Sheet Index

COVER SHEET & SITE PLAN	C1
CONSTRUCTION NOTES & EROSION CONTROL DETAILS	C2
EROSION CONTROL PLAN	C3
GRADING PLAN	C4
DRAINAGE AREA MAP & STORM SEWER PLAN	C5
PAVING PLAN	C6
UTILITY PLAN	C7
FIRE COMPLIANCE PLAN	C8
WATERLINE PLAN	WL01
CITY STANDARD WATERLINE DETAILS	WL02-WL03

Site Summary

NET LOT AREA:	235,934.4 SF (5.42 AC)
PROPOSED BUILDING AREA:	38,670 SF
FLOOR AREA RATIO (0.25 MAX):	0.23
PROPOSED BUILDING HEIGHT:	20'-0" MAX.
PROPOSED BUILDING CONSTRUCTION:	TYPE II-B

Parking Summary

PUD No. 112

Use Unit 22 - Warehousing & Wholesaling

PROPOSED BUILDING AREA:	38,670 SF
REQUIRED PARKING SPACES (PER PUD 112):	26
0 - 9,999 SF OF FLOOR AREA:	5 SPACES
10,000 - 19,999 SF OF FLOOR AREA:	8 SPACES
MORE THAN 20,000 SF OF FLOOR AREA:	10 SPACES

TOTAL STANDARD PARKING SPACES PROVIDED:	28
TOTAL HANDICAP PARKING SPACES PROVIDED:	4
TOTAL PARKING SPACES PROVIDED:	32

Total Impervious Calculations

NET LOT AREA (TOTAL):	235,934.4 SF (5.42 AC)
TOTAL DISTURBED AREA:	2.73 AC

EXISTING IMPERVIOUS AREA:	1,018.91 SF
PROPOSED IMPERVIOUS AREA:	90,225.26 SF

INCREASED IMPERVIOUS AREA:	89,206.35 SF
----------------------------	--------------

Exterior Lighting

LIGHT POLES WILL BE ASSOCIATED WITH THIS PROJECT. REFER TO PHOTOMETRIC PLAN FOR DETAILS. LIGHT FIXTURES ASSOCIATED WITH PROPOSED BUILDING, REFER TO ARCH. FOR DETAILS.

Legal Description

LOT ONE (1), BLOCK ONE (1), SOUTH COUNTY CROSSING, AN ADDITION TO THE CITY OF JENKS, JENKS COUNTY, STATE OF OKLAHOMA, ACCORDING TO THE RECORDED PLAT THEREOF.

LOT 1 GROSS LAND AREA: 105,969.8 SQ. FEET OR 2.43 ACRES.

LOT TWO (2), BLOCK ONE (1), SOUTH COUNTY CROSSING, AN ADDITION TO THE CITY OF JENKS, JENKS COUNTY, STATE OF OKLAHOMA, ACCORDING TO THE RECORDED PLAT THEREOF.

LOT 2 GROSS LAND AREA: 129,964.6 SQ. FEET OR 2.98 ACRES.

Utility Contact List

CITY OF JENKS PUBLIC WORKS:
BARRY PARSONS, PUBLIC WORKS DIRECTOR
918-299-9511

CITY OF JENKS ENGINEERING:
CHAD CICERO, PUBLIC INFRASTRUCTURE INSPECTOR
847-804-0327


PUBLIC SERVICE COMPANY OF OKLAHOMA (PSO):
KENT SANDS, ENGINEER SR
918-859-7248

EAST CENTRAL ELECTRIC COOP (ECEC):
CALEB BRENNEKE, STAKING SUPERVISOR
918-365-1263

OKLAHOMA NATURAL GAS (ONG):
CHANCE MARSHALL, PMP
918-760-3598

AT&T
KEVIN BENDER, SR SPECIALIST
918-859-9147

STATE OF OKLAHOMA
Department of Environmental Quality
APPROVED
Water Quality Division
Construction Permitting Section

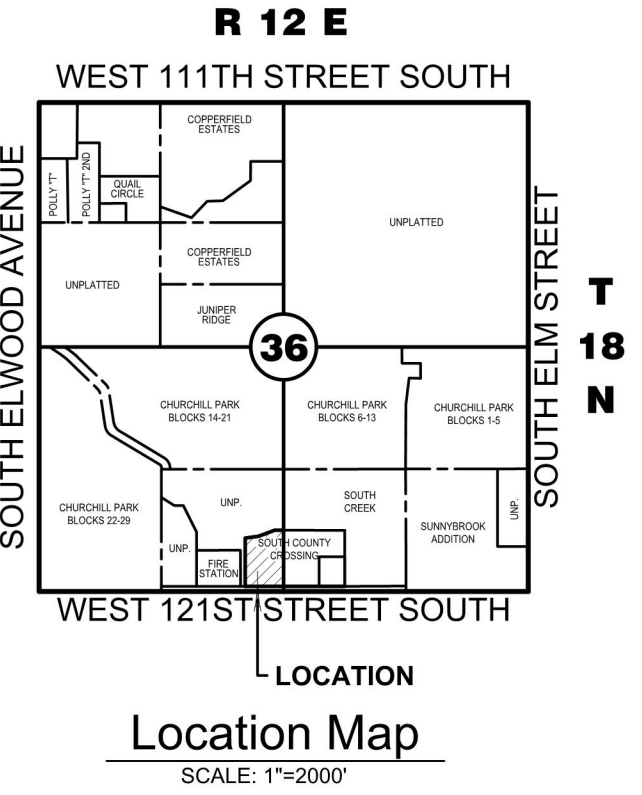

Legend

A/C	AIR CONDITIONER UNIT/PAD
4GAI	4-GRATE AREA INLET
AMH	ACCESS MANHOLE
B/L	BUILDING SETBACK LINE
B/W	BARBED WIRE FENCE
BC	BOTTOM OF CURB
BM	BENCHMARK
BOP	BEGINNING OF PROJECT
C/L	CHAIN LINK FENCE
CCI	CONCRETE CURB INLET
CICI	CAST IRON CURB INLET
CONC.	CONCRETE
CPED	CABLE/TV PEDESTAL
CY	CUBIC YARDS
EOP	END OF PROJECT
ELEC	ELECTRIC
EPED	ELECTRIC PEDESTAL
ESMT	EASEMENT
EX	EXISTING
F/E	FENCE EASEMENT
FG	FINISHED GRADE
FH	FIRE HYDRANT
FL	FLOWLINE
FLT	THROAT FLOWLINE
FP	FLAG POLE
GLT	GROUND LIGHT
GM	GAS METER
GRSR	GAS RISER
GUY	DOWN GUY
GV	GAS VALVE
HDPE	HIGH DENSITY POLYETHYLENE
IPF	IRON PIN FOUND
LF	LINEAR FEET
LNA	LIMITS OF NO ACCESS
LP	LIGHT POLE
MAVE	MUTUAL ACCESS EASEMENT
MB	MAILBOX
OD/E	OVERLAND DRAINAGE ESMT
OE	OVERHEAD ELECTRIC
OL	ORNAMENTAL LIGHT
PG	PROPOSED GRADE
PP	POWER POLE
R/W/E	RESTRICTED WL EASEMENT
RCP	REINFORCED CONC. PIPE
RET. WALL	RETAINING WALL
S/W	SIDEWALK
SD	STORM DRAIN
SDMH	STORMWATER MANHOLE
SF	SQUARE FEET
SGAI	SINGLE GRATE AREA INLET
SPHD	SPRINKLER HEAD
SS	SANITARY SEWER
SSCO	SANITARY SEWER CLEANOUT
SSLH	SANITARY SEWER LAMPHOLE
SSMH	SANITARY SEWER MANHOLE
SY	SQUARE YARD
TC	TOP OF CURB
TG	TOP OF GRATE
TP	TOP OF PAVING
TPED	TELEPHONE PEDESTAL
TR	TOP OF RIM
TS	TRAFFIC SIGN
TW	TOP OF WALL
U/E	UTILITY EASEMENT
UG	UNDERGROUND GAS LINE
UTMH	UTILITY MANHOLE
W/ DIP	WITH UNDERGROUND RISER
WL	WATERLINE
WLMH	WATERLINE MANHOLE
WM	WATER METER
WRSR	WATER SPIGOT
WV	WATER VALVE

Owner's Statement

I CERTIFY THAT THE APPROVED PLANS WILL BE IMPLEMENTED UNDER THE DIRECT SUPERVISION OF A REGISTERED PROFESSIONAL ENGINEER.

SIGNATURE

DATE

CONSULTANTS



ENGINEERED BY DESIGN

Engineered by Design, PLLC
10700 Myers Ln, Choctaw, OK 73020
Ph: 405-234-0980
CA# 7655 - Expires 6/30/2026



P.O. Box 548
Bixby, Oklahoma 74008
Phone: (918) 798-8356

PROJECT NAME

South County Crossing
Lots 1 & 2

Jenks, Oklahoma

Project No. 2276

SEAL



"I hereby certify that I am familiar with the adopted ordinances and regulations of the City of Jenks governing drainage, streets, detention and flood plains; that these plans have been prepared under my direct supervision; the above and foregoing drainage plans comply with all governing ordinances and the adopted standards of the City of Jenks pertaining to drainage, detention and earth change to the best of my knowledge, information, and belief."

REVISIONS

CITY REVIEW #3	4/07/2026
CITY REVIEW #4	4/28/2026
INTERNAL REVISIONS	6/01/2026
DEQ REVIEW #1	6/23/2026
DEQ REVIEW #2	7/09/2026

ISSUE DATE

7/09/2026

SCALE

1"=30'

SHEET NAME

COVER SHEET
& SITE PLAN

SHEET NO.

C1



EXISTING UNDERGROUND LINES HAVE BEEN SHOWN TO THE EXTENT KNOWN. CALL 811 BEFORE YOU DIG!
ALL CONSTRUCTION TO BE IN STRICT ACCORDANCE WITH CURRENT CITY OF JENKS ENGINEERING STANDARD SPECIFICATIONS, INCLUDING O.D.T. 2019 EDITION AND APPLICABLE SUPPLEMENTS.

City of Jenks

Standard Notes for Construction Plans

GENERAL NOTES

- Wherever the word "City" appears herein the same shall conclusively be deemed to mean the City of Jenks, Oklahoma unless the context clearly dictates otherwise.
- All construction activities on private property will require property owner approval. Contractor, upon needing to do any construction activities on property other than the developers (i.e. other property owners, City of Jenks, City of Tulsa, Tulsa county, etc.) shall leave the property in the same or better conditions.
- Contractor and all related construction activities will be required to maintain normal working hours if significant public request is made to the City in this regard.
- A pre-construction meeting is required and can be coordinated with city staff at (918) 556-7467. Five (5) 11"x17" sets of final plans are to be provided at the time of the meeting.
- Conditions set forth within the earth change permit remain valid throughout all construction activities and development sequences of this development.
- No construction activities on the water and sanitary sewer systems are permitted until the City Engineer's Office has received a copy of the ODEQ "Permit to Construct" and authorization to proceed with the water system and sanitary systems has been provided by the City Engineer.
- All construction shall be in strict accordance with the current City of Jenks, Department of Public Works, Engineering Department Standards and Specifications and the 2019 Edition of the Oklahoma Department of Transportation Standard Specifications for Highway Construction and as may be subsequently revised, updated and adopted.
- Easements, building setbacks, rights-of-way, signs, lighting, landscaping and other appurtenances are designed to be in compliance with the conditions set forth by the City Planner, Planning Commission and City Council. All design plans for water distribution, sanitary sewer collection, roadway and storm water systems construction installation shall meet or exceed the City of Jenks construction standards and municipal policy and are in compliance with City of Jenks Standards.
- All previous conditions set forth within the Earth Change Permit remain valid throughout all of the construction activities and development sequences of this Development.
- The Contractor and any other subcontractors under separate contract is/are required to attend a pre-construction meeting with the City of Jenks staff. Such a meeting is required before any infrastructure construction is performed. The City of Jenks will not approve construction activities to proceed until such a meeting is held. Such meetings will also be mandatory, upon the City of Jenks' request, during the construction process should the City of Jenks determine it to be necessary.
- Site grading shall be performed in a manner consistent with the Storm Water Pollution Prevention Plan (SWPP3) previously submitted for this project.
- All excavated areas within the detention pond banks above the water line, rights-of-way, parks and drainage ways shall have ground cover (i.e., sod or hydro-mulch) installed immediately following final excavation work per ODEQ OKR10. All ground cover shall be maintained and watered until well established.

PAVING NOTES

- All paving, drainage and erosion control is designed in accordance with the current city of Jenks land subdivision code and all construction installation shall meet or exceed the City of Jenks construction standards and municipal policy.
- The project responsible contractor and any other sub-contractors under separate contract is/are required to have a pre-construction meeting with City staff. Such a meeting is required before any infrastructure construction is performed. Should the responsible contractor(s) representative fail to participate within a mutually scheduled pre-construction meeting, all construction activities shall be immediately terminated indefinitely by the City.
- All paving construction shall be inspected by the Engineering Department utility inspectors, in accordance with City policy.
- The paving contractor shall notify the Engineering Department at least 48 hours prior to start of construction.
- All utility construction (water, sewer, and storm water) shall be completed prior to subgrade preparation.
- Subgrade shall be free of all organic matter, treated, and compacted according to the plans and specifications.
- Subgrade stabilization shall be based upon city's review of geotechnical report. Geotechnical firm to contact City Engineer prior to testing.
- Paving contractor shall be responsible for repair of unacceptable subgrade at all utility, cable or conduit crossings.
- Paving contractor shall inspect subgrade prior to commencing work and shall repair areas where grade varies more than 0.1 feet, where density is less than 95% standard proctor or where subgrade drainage is inadequate, at the unit price bid for fine grading in the proposal subgrade modifications, where required, shall not commence until subgrade repairs have been accepted by the Engineer Department inspector.
- Sequence of construction for stabilized subgrades shall be blue top and fine grade, fabric placement, aggregate base, and then final fine grading.
- Compaction tests shall be taken a minimum of every 300 linear feet in alternating lanes for each eight (8) inch lift of material.
- Subgrades shall be proof-rolled if the stability of the material is questioned. Also, the subgrade exposed after stripping and completing any cuts shall be proof-rolled according to the geotechnical report.
- Portland cement concrete shall have a 28 day compressive strength of not less than 3,500 psi, a slump of not more than 3", and shall contain six (6) percent air + or -1% or per project geotechnical report.
- Asphaltic concrete shall have density of not less than 94% and not more than 96%, and HVEEM stability of not less than 40% or per project geotechnical report.
- The contractor shall furnish the following testing services by a reputable independent testing laboratory approved by the owner's representative:
 - Field density test of embankment, subgrade, or base, at locations specified by the inspector.
 - Plasticity tests of the subgrade at locations specified by the engineer.
 - Moisture density curves for material to be used for embankment or subgrade construction.
 - Mix designs for Portland cement concrete and asphaltic concrete.
 - Aggregate gradation tests.
 - Stability, density, bitumen content and gradation tests of asphaltic concrete every 200 tons or daily whichever is less.
 - Compression test of concrete cylinders at seven (7) and twenty-eight (28) days with one (1) of each tests conducted for every 100 cubic yards placed.
- One core sample, at a location specified by the inspector for every 8,000 square feet of pavement.
- The contractor shall furnish certification from the manufacturer that all materials meet applicable specifications. Copies of material certification shall be furnished to the Engineering Department prior to installation or incorporation of material in the work.
- The paving contractor shall adjust all valve boxes to grade after paving has been completed.
- The paving contractor shall place a concrete collar two (2) feet square and equivalent in thickness to the street being constructed, around each valve box not located in a paved area. The valve box shall be adjusted to grade prior to placing of the concrete collar.
- The paving contractor shall mark all water line crossings by cutting a "W" ¼-inch deep in the face of the curb, over the crossing and painting the "W" blue. The paving contractor shall mark all water valve location by cutting a "V" ¼ inch deep in the face of the curb, over the valve and painting the "V" blue.
- Road closures must be coordinated a minimum of forty-eight (48) hours in advance with Jenks Public Works Department and Jenks Police Department. Roads will not be closed for over eight (8) hours without written permission from the City Engineer.
- All pavement stripping material shall comply with 2019 ODOT Standards Specifications for Highway Construction and placement will comply with the latest version of the Manual of Uniform Traffic Control Devices (MUTCD). No excavation of existing asphalt for driveway modifications, roadway connections, etc. is permitted without prior saw-cutting asphalt at construction boundary.
- The lot property owner/builders shall be responsible for constructing the sidewalk in front of the lot owner's property in accordance with the paving plans.
- All handicap access ramps shall be the responsibility of the developer to construct as the curb and/or as roadway is being constructed.

GRADING AND EROSION CONTROL NOTES

- All grading and erosion control shall be constructed in accordance with the current City Standard Construction Specifications.
- All erosion control construction shall be inspected by the Engineering Department utility inspectors, in accordance with City policy.
- The contractor shall verify utility locations before excavating.
- Topsoil shall be stripped to a depth where soil is free of roots and vegetation.
- Strippings shall be stockpiled or windrowed on site in areas designated by owner and re-spread as directed by owner after grading is complete. Topsoil shall be spread to a depth not exceeding six (6) inches.
- Clearing and tree removal will be performed as part of the unit price for excavation and embankment and shall include grubbing roots and vegetation as may be necessary.
- Stripping, proof-rolling, subgrade scarifications and compaction and fill construction in the building and paving areas shall be performed according to the subsurface geotechnical report. Embankment beneath building pads or for paving subgrade shall be placed in lifts not exceeding eight (8) inches and compacted to a minimum of 95% standard proctor density at optimum moisture content, unless otherwise specified therein.
- All existing pavements, gravel and sand fill, concrete rubble or slabs or other surface and subsurface features from previous site use shall be removed full-depth throughout the building and pavement areas before completing subgrade preparation and placing any fill (refer to the geotechnical report for onsite observations).
- Contractor shall provide water as required to obtain specified compaction.
- Subgrade stabilization shall be at the direction of the engineer or as specified in subsurface geotechnical report.
- Civil Engineer will not interpret soils reports or accept responsibility for alternative methods proposed by the contractor.
- Density testing will be provided by the owner. Any failing test shall be re-tested at the contractor's expense until passing tests are obtained.
- Erosion control shall start prior to initial construction and be practiced throughout the project. For projects over 1 acre, erosion control shall be placed and maintained in accordance with the SWPP3 for the site.
- Erosion control wattles or silt fences shall be constructed adjacent to all drainage-ways and in all areas that will erode into the storm sewer system.
- The contractor shall re-seed all areas disturbed during construction, and contractor shall be responsible for seeded areas until growth is established to a uniform height of two (2) inches. Final stabilization for erosion shall comply with ODEQ OKR10.
- Undercutting of soft spots and placement of earthwork is governed first by the geotechnical report. Observation and testing shall be performed by the geotechnical engineer to verify that the soft spots are properly over excavated and replaced or stabilized.
- Corrective measures directed by the engineer may include complete removal and replacement at no cost to owner in cases of poor workmanship or unsatisfactory in-place conditions.
- The earthwork contractor is ultimately responsible to import or export material as necessary to achieve the grades shown on the civil engineer's documents.
- Rough pad elevations and approximate pad outlines have been shown. Pad elevations were set based on a minimum elevation difference of one (1) foot above top of curb at pad corner nearest to highest row on adjacent curb.
- Some approximate elevations between pads have been shown for drainage purposes. The earthwork contractor is responsible to provide and maintain during construction positive drainage away from and between all pads.

STORM SEWER NOTES

- All storm sewer system construction installation shall meet or exceed the City of Jenks Construction Standards and municipal policy.
- The project responsible contractor and any other sub-contractors under separate contract is/are required to have a pre-construction meeting with City staff. Such a meeting is required before any infrastructure construction is performed. Should the responsible contractor(s) representative fail to participate within a mutually scheduled pre-construction meeting, all construction activities shall be immediately terminated indefinitely by the City. Such meetings will also be mandatory, upon City's request, during the construction process, if necessary.
- All storm sewer and drainage construction shall be inspected by the Engineering Department utility inspectors in accordance with City policy.
- The contractor shall verify utility locations before excavating.
- The contractor shall notify the Engineering Department at least 48 hours prior to start of construction.
- Manholes and appurtenance details shall be approved by the City Engineer before construction is started.
- All storm sewer pipe under paving shall be HP Storm unless otherwise noted.
- All HDPE storm sewer pipe shall be ADS-N-12, or equivalent, corrugated, smooth interior plastic pipe.
- Storm sewer bedding, backfill and compaction shall be in accordance with City standard drawings or referenced ODOT drawings.
- All storm sewer lines not under paving shall be laid in type A aggregate bedding to a depth of the spring line. The trench may be backfilled with compacted soil upon approval by the inspector.
- Storm sewer lines located under paved streets shall be laid in type a aggregate bedding and the trench completely filled to subgrade with type A aggregate compacted to 95% standard proctor density.
- Pipe backfill shall be placed in lifts not exceeding eight (8) inches and compacted by vibratory plate or other method approved by the engineer.
- Paving subgrade shall be restored to proper grade (+ or - 0.1 ft) and density after pipe is backfilled.
- All curb inlets shall have cast iron hoods.
- All culverts shall be furnished with headwalls or end sections on both ends and an apron on the downstream side.
- Construction of storm sewer structures should include a temporary drain hole at a point twelve (12) inches below paving subgrade to promote drainage during construction. Paving and storm sewer contractors shall coordinate the plugging of the temporary holes.
- All precast manholes shall have adjustable top rims providing six (6) inches, plus or minus, for adjustment to final grades. Elevations shown on plans may be adjusted while the work is in progress to conform to final in-place paving and landscape grades.
- The utility contractor assumes the risk of ordering precast concrete components prior to field staking and review of field conditions at the time of construction.
- Vegetative cover shall be established on all disturbed areas as soon as the work is completed.
- Road closures must be coordinated a minimum of forty-eight (48) hours in advance with Jenks Engineering Department and Jenks Police Department. Roads will not be closed for over eight (8) hours without written permission from the City Engineer.

WATER LINE NOTES


- Wherever the word "City" appears herein the same shall conclusively be deemed to mean the City of Jenks, Oklahoma unless the context clearly dictates otherwise.
- All construction activities on private property will require property owner approval. Contractor, upon needing to do any construction activities on property other than the developers (i.e. other property owners, City of Jenks, City of Tulsa, Tulsa county, etc.) shall leave the property in the same or better conditions.
- Contractor and all related construction activities will be required to maintain normal working hours if significant public request is made to the City in this regard.
- A pre-construction meeting is required and can be coordinated with city staff at (918) 556-7467. Five (5) 11"x17" sets of final plans are to be provided at the time of the meeting.
- All water lines are typically 8" inside the Street Right-of-Way except at bends, tees or as noted.
- All Water Line pipe under pavement section or at pavement section crossings shall be backfilled with "ODOT Type A Aggregate Base" as specified in Section 703.01 in the 2019 ODOT Standard Specifications and compacted to 99% Standard Proctor Density, or a flowable fill consisting of a sand-cement slurry of 2,970 pounds of sand, 100 pounds of cement and approximately 458 pounds of water per cubic yard. The slurry will be mixed to a pourable soupy mix in a ready mix truck. All proposed pavement crossings shall be backfilled 2.0 feet beyond the back of curb. The cost of this backfill shall be included in the priced bid for other items. No additional payment will be made.
- All utility trench backfill material shall be compacted to at least 95 percent of the maximum dry density, as determined by the appropriate moisture-density rotation test or as directed by the City of Jenks.
- All water distribution systems shall be designed in accordance with the current City Of Jenks land subdivision code and all construction installation shall meet or exceed the City Of Jenks construction standards and municipal policy.
- The project responsible contractor and any other sub-contractors under separate contract, is/are required to have a pre-construction meeting with City staff. Such a meeting is required before any infrastructure construction is performed. Should the responsible contractor(s) representative fail to participate within a mutually scheduled pre-construction meeting, all construction activities shall be immediately terminated indefinitely by the City. Such meetings will also be mandatory, upon City's request, during the construction process, if necessary.
- All water distribution system construction shall be inspected by the Engineering Department utility inspectors.
- Dig through locator tape will be buried 2 feet above the line.
- When C-900 PVC is used, a No. 8 bare copper wire shall be taped to the top surface of the pipe and connected to each fire hydrant by attaching to a bolt, just move ground level.
- All iron pipe and fittings shall be poly-wrapped.
- Street crossings for main lines twelve (12) inches and larger shall be placed in conduit.
- All distribution lines in conduit and at drainage feature crossings shall be constructed with restrained joints.
- All main lines shall have a minimum of three (3) feet and a maximum of eight (8) feet of cover, unless otherwise shown herein.
- Bedding, backfill and compaction over water lines shall be in accordance with standard drawings. Backfill and compaction requirement for street crowning shall extend two (2) feet back of curb.
- All water distribution system lines, except dead end for fire hydrants only, shall be looped to provide circulation.
- Distribution lines smaller than four (4) inches shall not be installed.
- All water system service lines at road crossings shall be encased within a minimum 4-inch diameter schedule 40 PVC pipe sleeve with a 3-foot bury depth. Each service line road crossing shall only be allowed from lot line intersecting point to lot line intersecting point. No water service roadway crossings will be allowed to be connected to the main waterline in any location other than at lot line intersection points, except where necessary. In side-lot situations, connection shall be located behind the curb point of curvature and will only be allowed to terminate across the street at intersecting lot line locations 3 linear feet behind back of curb. In no case shall the water service line be constructed under a driveway.
- When working in or adjacent to existing subdivisions only one (1) day's worth of trench may be open at a given time. This requirement may be modified, in writing by the City Engineer, for a specific project.
- Road closures must be coordinated a minimum of forty-eight (48) hours in advance. Roads will not be closed for over eight (8) hours without written permission from the City Engineer.
- All fitting bends, tees and fire hydrants shall have mechanical joint restraints, with Midco grip rings.
- No construction activities on the water system are permitted until the City Engineer's office has received a copy of the ODEQ "Permit to Construct" and authorization to proceed with the water system has been provided by the City Engineer.
- The following minimum separation distances between water lines and other utilities should be maintained, should such utilities be unexpectedly encountered during construction:
 - Ten feet horizontally and two feet vertically from sewer lines. When it is impossible to obtain such horizontal separation between the water and sewer lines, construct the sewer line of water pipe and pressure test it to assure water tightness.
 - Five feet horizontally from existing or proposed storm sewers, raw water lines, petroleum product lines, natural gas lines and other buried utility lines.
 - Locate PVC water lines at least 50 feet horizontally from any gasoline storage tanks and lines.
 - Fifteen feet from all parts of septic tanks, absorption fields or other sewage treatment and disposal systems.
- Domestic water service tap shall be installed according to City of Jenks specifications by an approved water service installation contractor/plumber and inspected by Public Works Department.
- FIRE HYDRANTS:
 - Fire hydrants shall have a Stortz 5-inch pumper nozzle.
 - Each hydrant shall be set with the streamer nozzle facing the street and with a minimum clearance of eighteen (18) inches above the finished grade.
 - All exposed portions of fire hydrants shall be painted with a safety yellow enamel as manufactured by Glidden or DuPont.
 - All fire hydrants must have a 6-inch diameter gate valve installed between the fire hydrant and the waterline main with restraints between the valve and hydrant.

SANITARY SEWER NOTES

- Wherever the word "City" appears herein the same shall conclusively be deemed to mean the City of Jenks, Oklahoma unless the context clearly dictates otherwise.
- All construction activities on private property will require property owner approval. Contractor, upon needing to do any construction activities on property other than the developers (i.e. other property owners, City of Jenks, City of Tulsa, Tulsa County, etc.) shall leave the property in the same or better conditions.
- Contractor and all related construction activities will be required to maintain normal working hours if significant public request is made to the City in this regard.
- A pre-construction meeting is required and can be coordinated with city staff at (918) 556-7467. Five (5) 11"x17" sets of final plans are to be provided at the time of the meeting.
- All sanitary sewer collection systems shall be designed in accordance with the current City of Jenks Land Subdivision Code and construction installation shall meet or exceed the City of Jenks construction standards and municipal policy.
- The project responsible contractor and any other sub-contractors under separate contract, is/are required to have a pre-construction meeting with City staff. Such a meeting is required before any infrastructure construction is performed. Should the responsible contractor(s) representative fail to participate within a mutually scheduled pre-construction meeting, all construction activities shall be immediately terminated indefinitely by the City. Such meetings will also be mandatory, upon City's request, during the construction process, if necessary.
- All sanitary sewer collection system construction shall be inspected by the Engineering Department utility inspectors.
- C900 PVC pipe shall be used under all street crossings manhole to manhole, at any point where concrete encasement is specified, or where a water main is within two (2) feet of the sewer.
- Concrete encasement will be required at any point where centerline cut to original ground is 30 inches or less.

- All taps shall be installed during main line construction.
- Special risers shall be installed for each lot.
- Bedding, backfill, and compaction shall be in accordance with standard drawing. When crossing the street, backfill and compaction requirements shall extend two (2) feet back of curb. When replacing a sewer in service 3/8 inch chips shall be used for bedding and initial backfill.
- Taps on existing lines, that did not have taps installed during construction, shall be installed in accordance with City standard drawings and inspected by Public Works Department.
- All force mains constructed of non-metallic pipe shall have a No. 8 bare copper conductor wire taped to the top surface of the pipe and bolted to lift station and manhole ring, if applicable.
- When working in or adjacent to existing subdivisions only one (1) days worth of trench may be open at a given time. This requirement may be modified, in writing by the City Engineer, for a specific project.
- Road closures must be coordinated a minimum of forty-eight (48) hours in advance. Roads will not be closed for over eight (8) hours without written permission from the City Engineer.
- Dig through locator tape will be buried 2 feet above the sewer line.
- All sanitary sewer piping under roadways shall have compacted backfill.
- No construction activities on the sewer system are permitted until the City Engineer's office has received a copy of the ODEQ "Permit to Construct" and authorization to proceed with the sewer system has been provided by the City Engineer.
- All sanitary sewer pipe under pavement section or at pavement section crossings shall be backfilled with "ODOT Type A Aggregate Base" as specified in Section 703.01 in the 2019 ODOT Standard Specifications and compacted to 95% Standard Proctor Density, or a flowable fill consisting of a sand-cement slurry of 2,970 pounds of sand, 100 pounds of cement and approximately 458 pounds of water per cubic yard. The slurry will be mixed to a pourable soupy mix in a ready-mix truck. All proposed pavement crossings shall be backfilled 2.0 feet beyond the back curb. The cost of this backfill shall be included in the priced bid for other items. No additional payment will be made.
- All utility trench backfill material shall be compacted to at least 95 percent of the maximum dry density, as determined by the appropriate moisture-density relation test or as directed by the City of Jenks.
- All sanitary sewer manholes shall be constructed the top level, and further, they shall be constructed to allow for future adjustment to accommodate final grading and pavement construction. Top Rim of Manholes not in pavement shall be 2 inches above final grade.


Revised 12/2020

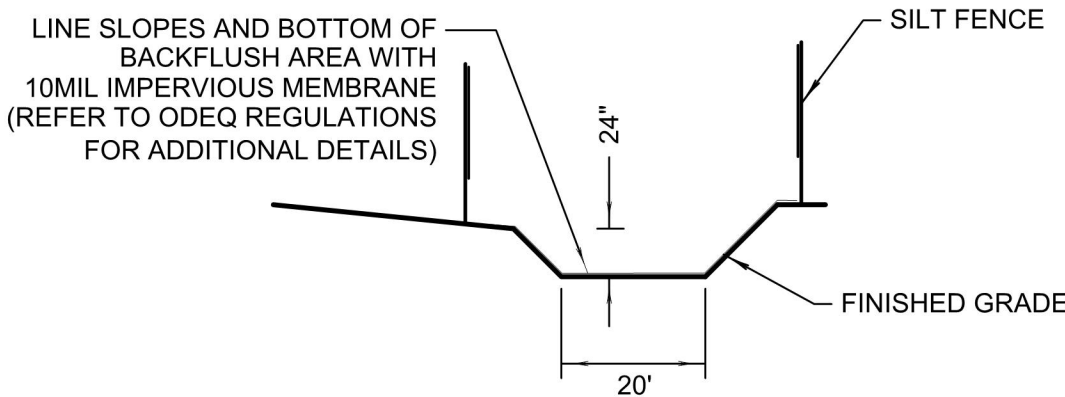


SECTION A-A

Concrete Washout Detail

SCALE: NONE

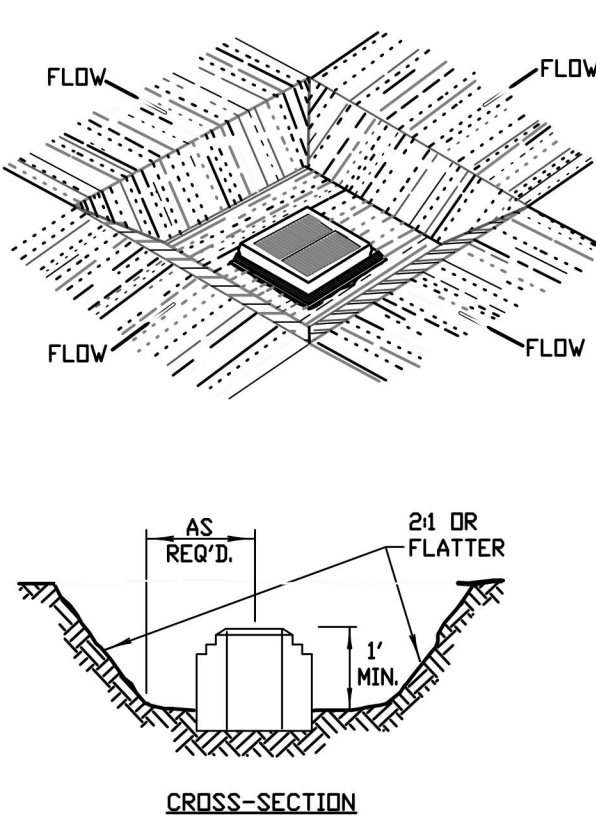

YARD DRAIN

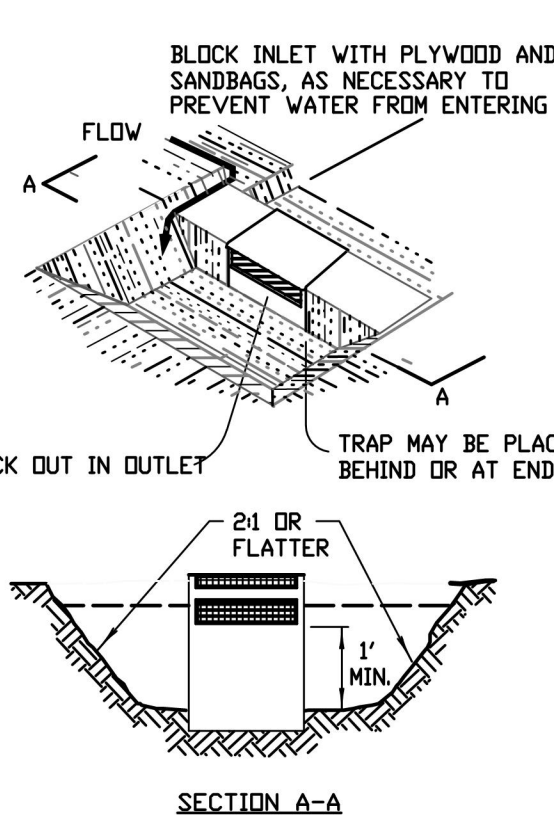

CURB DRAIN

General Notes:

- SEDIMENT SHALL BE REMOVED AND TRAP RESTORED TO ITS ORIGINAL DIMENSIONS WHEN THE SEDIMENT HAS ACCUMULATED TO ONE-HALF THE DESIGN DEPTH OF THE TRAP.
- REMOVED SEDIMENT SHALL BE DEPOSITED IN AN APPROVED AREA AND IN SUCH A MANNER THAT IT WILL NOT ERODE.
- THE STRUCTURE SHALL BE INSPECTED AFTER EACH RAIN AND REPAIRS MADE AS NEEDED BY CONTRACTOR.
- CONSTRUCTION OPERATIONS SHALL BE CARRIED OUT IN SUCH A MANNER THAT EROSION AND WATER POLLUTION SHALL BE MINIMIZED.
- THE SEDIMENT TRAP SHALL BE REMOVED AND AREA STABILIZED WHEN THE REMAINING DRAINAGE AREA HAS BEEN PROPERLY STABILIZED. ALL CUT AND FILL SLOPES SHALL BE 2:1 OR FLATTER.
- WHERE CURB IS IN PLACE, PROVIDE A 1" WIDE OPENING IN THE CURB, OR USE A SANDBAG DAM TO FORCE WATER OVER THE CURB TO THE TRAP.

Storm Inlet Sediment Trap

SCALE: NONE

Note

THE OWNER/DEVELOPER, THEMSELVES OR THROUGH THE USE OF INDIVIDUAL CONTRACTORS, SHALL BE HELD TOTALLY RESPONSIBLE FOR COMPLYING WITH ANY OR ALL APPLICABLE EROSION AND SEDIMENTATION CONTROL AND POLLUTION PREVENTION REQUIREMENTS ESTABLISHED BY FEDERAL, STATE AND LOCAL AGENCIES OR ANY OTHER GOVERNING AGENCY SPECIFICALLY RELATED TO THE PROJECT. THE LOCATION, INSTALLATION, AND MAINTENANCE OF ALL EROSION CONTROL PRACTICES ON THIS PROJECT SHALL BE DONE IN COMPLETE ACCORDANCE WITH THE STORMWATER POLLUTION PREVENTION PLAN (FOR THE PROJECT) AND OPDES GENERAL PERMIT OKR-10.

Temporary Erosion Control

SMALL GRAINS SUCH AS OATS, RYE, WHEAT, SUDANS AND SORGHUMS ARE THE MOST FEASIBLE TEMPORARY VEGETATION TO CONTROL EROSION. THE PRACTICE IS EFFECTIVE FOR AREAS WHERE THE SOIL IS LEFT EXPOSED FOR A PERIOD OF 6 TO 12 MONTHS. THE TIME PERIOD MAY BE SHORTER DURING PERIODS OF EROSION RAINFALL.

- PRIOR TO SEEDING, NEEDED EROSION CONTROL PRACTICES SUCH AS DIVERSIONS, GRADE STABILIZATION STRUCTURES, BERMS, DIKES, ETC., SHALL BE INSTALLED.
- TEMPORARY VEGETATIVE PRACTICE IS USUALLY APPLIED PRIOR TO THE COMPLETION OF FINAL GRADING OF THE SITE.
- IF THE AREA TO BE SEEDED HAS BEEN RECENTLY LOOSENEED TO THE EXTENT THAT AN ADEQUATE SEEDED EXISTS, NO ADDITIONAL TREATMENT IS REQUIRED. HOWEVER IF THE AREA TO BE SEEDED IS PACKED, CRUSTED, AND/OR HARD, THE TOP LAYER OF SOIL SHALL BE LOOSENEED BY DISCING OR OTHER SUITABLE MEANS.
- FERTILIZER SHALL BE APPLIED AT A RATE OF 600 POUNDS PER ACRE OR 15 POUNDS PER 1000 SQUARE FOOT USING 10-20-10 OR EQUAL.
- SEEDING OPTIONS ARE AS FOLLOWS:

PLANT	QUANTITY PER ACRE	PER 1000 S.F.	PLANTING DATE	DEPTH
ANNUAL ELBON RYE	40 LBS	0.90 LBS	09/15 TO 11/30	1/4 IN.
WHEAT	2 BU.	3.00 LBS	08/15 TO 11/30	2 IN.
OATS	3 BU.	2.50 LBS	08/15 TO 11/30	2 IN.
SORGHUM	60 LBS	1.40 LBS	03/01 TO 09/15	2 IN.
SUDAN	40 LBS	0.90 LBS	04/01 TO 09/15	2 IN.

- SEEDING IMPLEMENTS SHOULD BE USED AT RIGHT ANGLES TO THE GENERAL SLOPE TO MINIMIZE EROSION.
- 1 TO 3 MONTHS AFTER PLANTING, THE SEEDED SITE SHALL BE TOP DRESSED WITH 8 POUNDS PER 1000 SQUARE FEET OR 350 POUNDS PER ACRE OF 33-0-0.
- AREAS WHICH DO NOT DEVELOP A SUFFICIENT COVER SHALL BE REPLANTED.
- THE SEEDED AREA SHALL BE WATERED WHEN FEASIBLE AND NEEDED.


Permanent Erosion Control

BERMUDA GRASS, KENTUCKY 31, TALL FESCUE AND WEEPING LOVEGRASS ARE SOME OF THE TYPES OF PERMANENT VEGETATION THAT MAY BE EFFECTIVELY USED TO CONTROL EROSION.

- PRIOR TO SEEDING, NEEDED EROSION CONTROL PRACTICES SUCH AS DIVERSIONS, GRADE STABILIZATION STRUCTURES, BERMS, DIKES, ETC., SHALL BE INSTALLED.
- THE SUBGRADE SHALL BE LOOSENEED EVENLY TO A DEPTH OF 2 TO 3 INCHES AND 10-20-10 FERTILIZER (10 POUNDS PER 1000 SQUARE FOOT OR 450 POUNDS PER ACRE) SHALL BE MIXED WITH THE LOOSENEED SURFACE SOIL BY DISCING OR OTHER SUITABLE MEANS.
- SEEDING OPTIONS ARE AS FOLLOWS:

PLANT	QUANTITY PER ACRE	PER 1000 S.F.	PLANTING DATE	DEPTH
BERMUDA	10 LBS	0.25 LBS	04/01 TO 08/15	1/2 IN.
FESCUE	40 LBS	0.90 LBS	09/01 TO 11/01	1/2 IN.
LOVEGRASS	40 LBS	0.90 LBS	04/01 TO 06/30	1/2 IN.

- SEEDING IMPLEMENTS SHOULD BE USED AT RIGHT ANGLES TO THE GENERAL SLOPE TO MINIMIZE EROSION.
- MULCH SHALL BE USED WHERE NEEDED.
- THE AREA SHALL BE WATERED DAILY OR AS OFTEN AS NECESSARY TO MAINTAIN ADEQUATE SOIL MOISTURE UNTIL THE PLANTS GROW 1/2 TO 1 INCH.

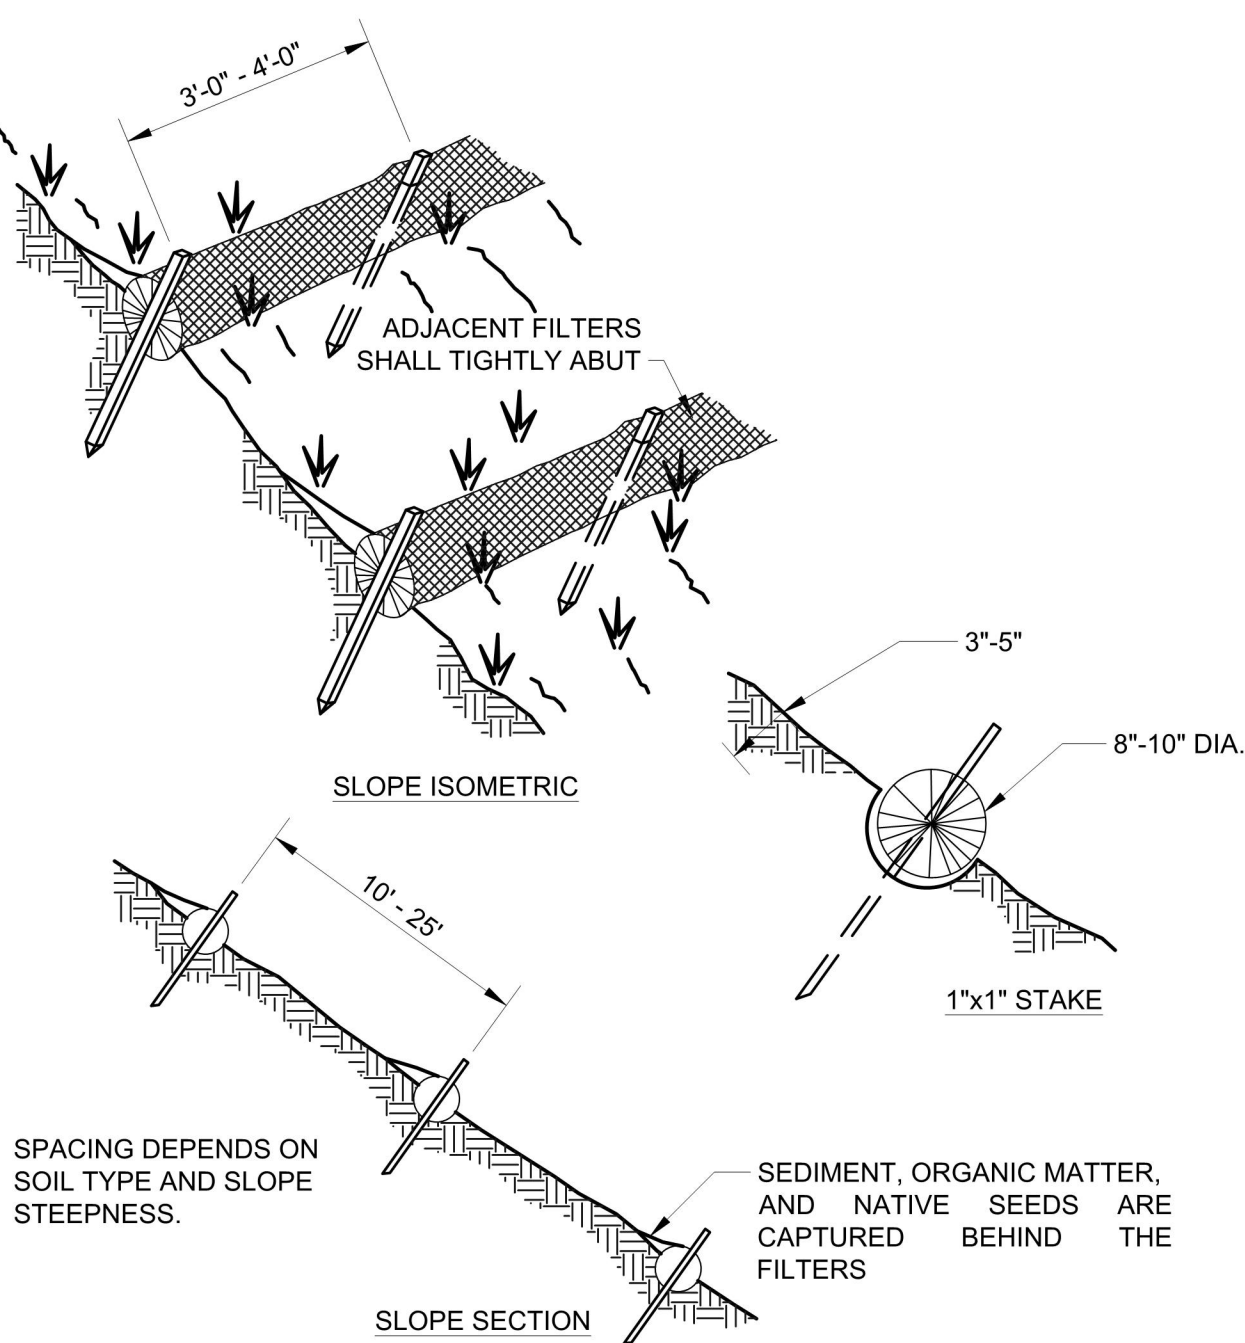

SPACING DEPENDS ON SOIL TYPE AND SLOPE STEEPNESS.

SEDIMENT, ORGANIC MATTER, AND NATIVE SEEDS ARE CAPTURED BEHIND THE FILTERS


NOTES:

- INSTALLATION TO BE COMPLETED IN ACCORDANCE WITH MANUFACTURER'S SPECIFICATIONS.
- COMPOSITE SOCK FILTER INSTALLATION REQUIRES THE PLACEMENT AND SECURE STAKING OF THE FILTER IN A TRENCH, 3" - 5" DEEP, DUG ON CONTOUR. RUNOFF MUST NOT BE ALLOWED TO RUN UNDER OR AROUND FILTER.

Composite Sock Filter Detail

SCALE: NONE

CONSULTANTS

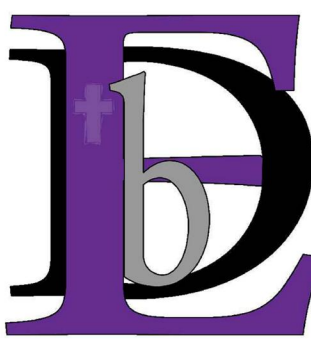

ENGINEERED BY DESIGN

Engineered by Design, PLLC
10700 Myers Ln, Choctaw, OK 73020
Ph: 405-234-0980
CA# 7655 - Expires 6/30/2026



DEVELOPMENT ANALYSIS
PROJECT MANAGEMENT
DRAFTING & DESIGN

P.O. Box 548
Bixby, Oklahoma 74008
Phone: (918) 798-8356

PROJECT NAME

South County Crossing

Lots 1 & 2

Jenks, Oklahoma

Project No. 2276

SEAL



"I hereby certify that I am familiar with the adopted ordinances and regulations of the City of Jenks governing drainage, streets, detention and flood plains; that these plans have been prepared under my direct supervision; the above and foregoing drainage plans comply with all governing ordinances and the adopted standards of the City of Jenks pertaining to drainage, detention and earth change to the best of my knowledge, information, and belief."

REVISIONS

CITY REVIEW #3	4/07/2026
CITY REVIEW #4	4/28/2026
INTERNAL REVISIONS	6/01/2026
DEQ REVIEW #1	6/23/2026
DEQ REVIEW #2	7/09/2026

ISSUE DATE

7/09/2026

SCALE

N/A

SHEET NAME

CONSTRUCTION NOTES & EROSION CONTROL DETAILS



SHEET NO.

C2



EXISTING UNDERGROUND LINES HAVE BEEN SHOWN TO THE EXTENT KNOWN. CALL 811 BEFORE YOU DIG!

ALL CONSTRUCTION TO BE IN STRICT ACCORDANCE WITH CURRENT CITY OF JENKS ENGINEERING STANDARD SPECIFICATIONS, INCLUDING O.D.O.T. 2019 EDITION AND APPLICABLE SUPPLEMENTS.

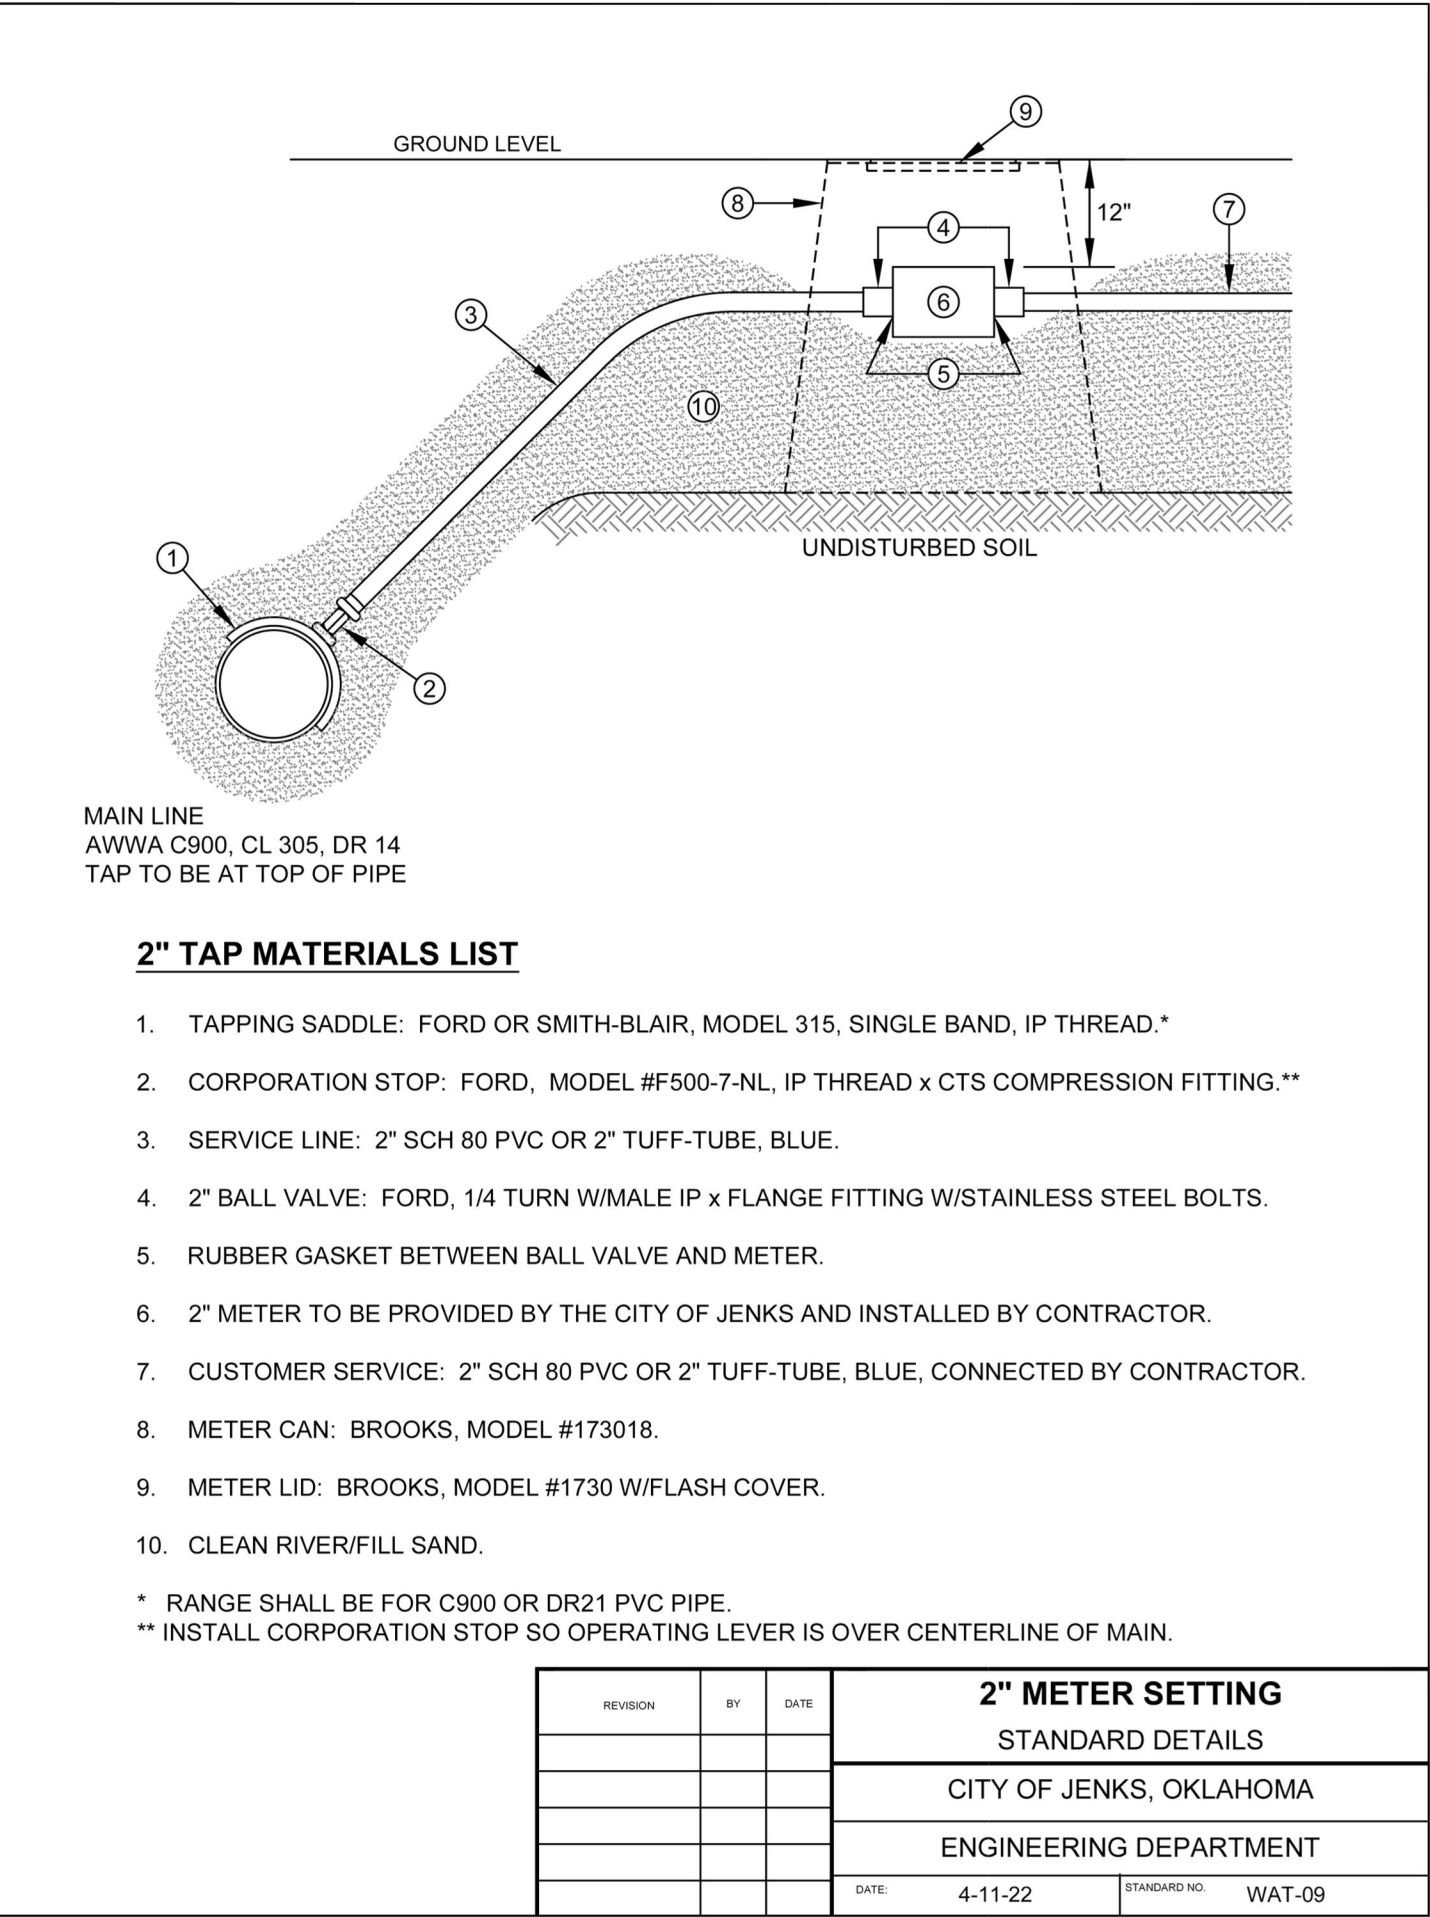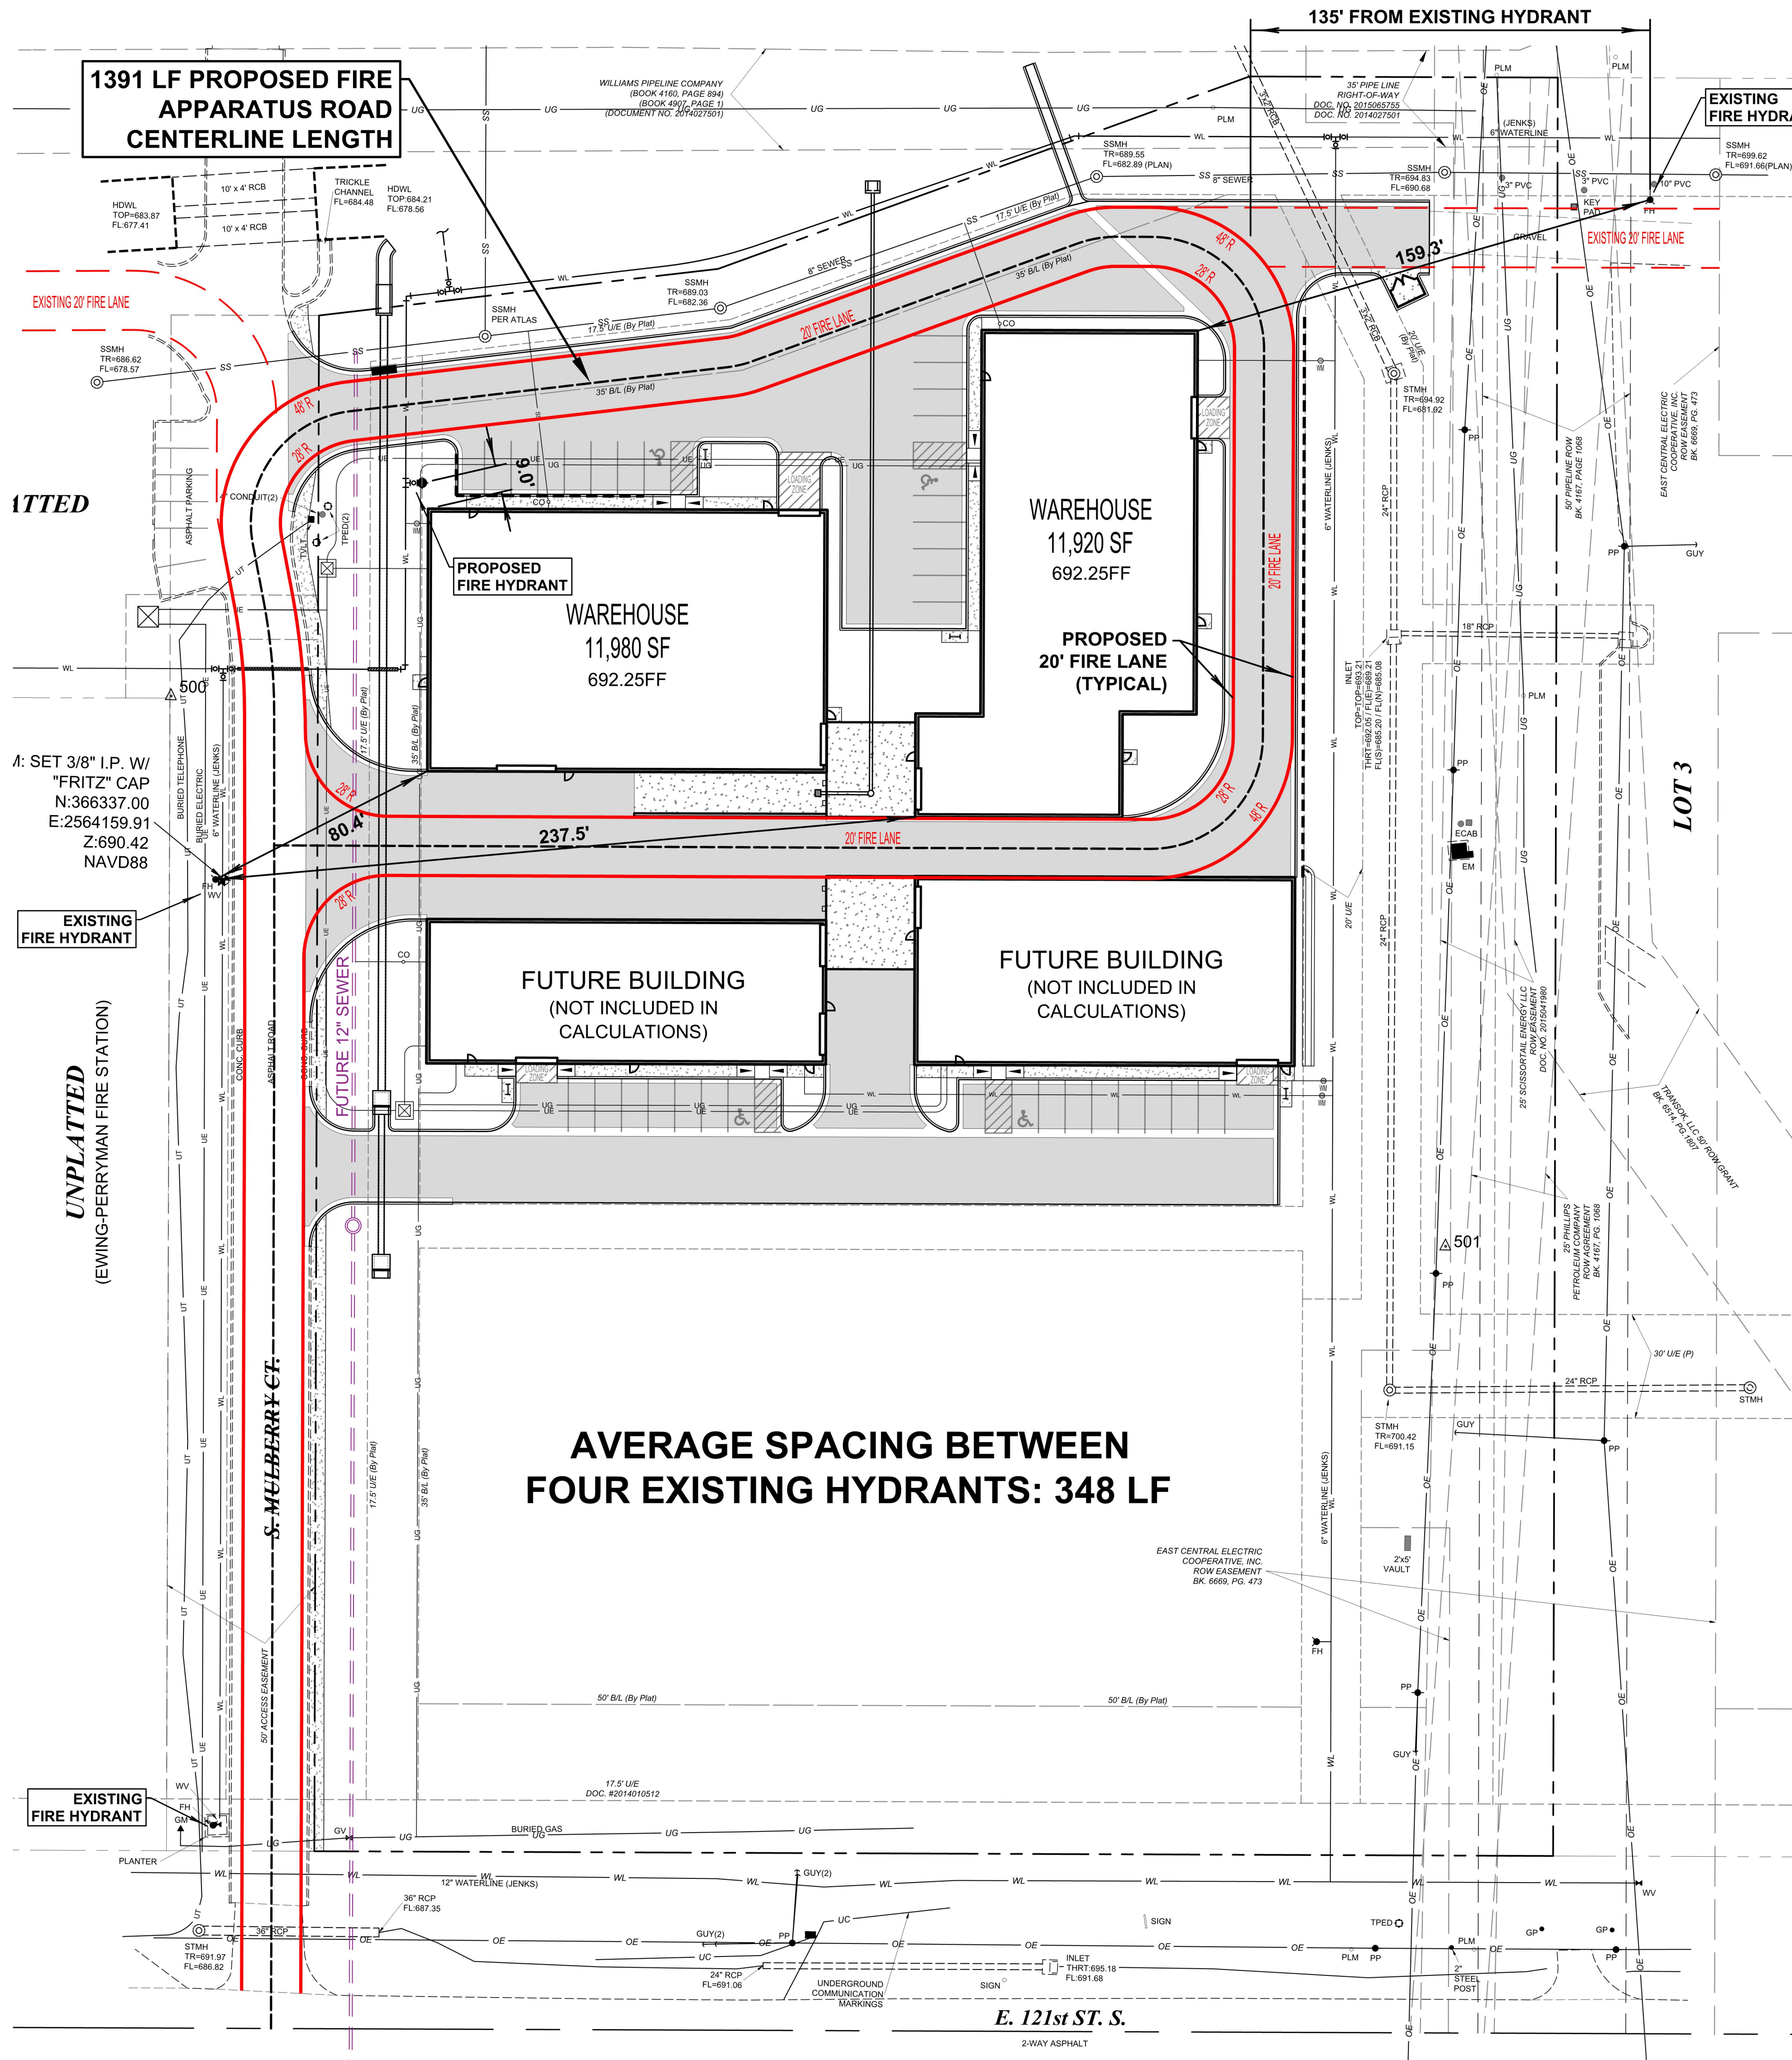

FIRE SUPPRESSION DATA

IFC APPENDIX B

SECTION B105: FIRE-FLOW REQUIREMENTS	
• CONSTRUCTION TYPE:	TYPE IIB
• FIRE-FLOW CALCULATION AREA:	11,980 sf
• FIRE-FLOW:	2,250 gpm
• FLOW DURATION:	2 hours

IFC APPENDIX C

SECTION C102: NUMBER OF FIRE HYDRANTS	
• FIRE-FLOW REQUIREMENT:	2,250 gpm
• MINIMUM NUMBER OF HYDRANTS:	2
• AVERAGE SPACING BETWEEN HYDRANTS:	450 ft
• MAXIMUM DISTANCE FROM STREET:	225 ft

AREA TO BE COMPACTED TO 95% STANDARD PROCTOR DENSITY PRIOR TO UTILITY CONSTRUCTION

CONSULTANTS

ENGINEERED BY DESIGN

Engineered by Design, PLLC
10700 Myers Ln, Choctaw, OK 73020
Ph: 405-234-0980
CA# 7655 - Expires 6/30/2026

Select design

DEVELOPMENT ANALYSIS
PROJECT MANAGEMENT
DRAFTING & DESIGN

P.O. Box 548
Bixby, Oklahoma 74008
Phone: (918) 798-8356

PROJECT NAME

South County Crossing

Lots 1 & 2

Jenks, Oklahoma
Project No. 2276

SEAL

REGISTERED PROFESSIONAL ENGINEER
AARON S. HALE
19309
OKLAHOMA

"I hereby certify that I am familiar with the adopted ordinances and regulations of the City of Jenks governing drainage, streets, detention and flood plains; that these plans have been prepared under my direct supervision; the above and foregoing drainage plans comply with all governing ordinances and the adopted standards of the City of Jenks pertaining to drainage, detention and earth change to the best of my knowledge, information, and belief."

REVISIONS

CITY REVIEW #3	4/07/2026
CITY REVIEW #4	4/28/2026
INTERNAL REVISIONS	6/01/2026
DEQ REVIEW #1	6/23/2026
DEQ REVIEW #2	7/09/2026

ISSUE DATE 7/09/2026

SCALE 1"=30'


SHEET NAME
FIRE COMPLIANCE PLAN

SHEET NO.


C8

BEFORE YOU DIG

EXISTING UNDERGROUND LINES HAVE BEEN SHOWN TO THE EXTENT KNOWN. CALL 811 BEFORE YOU DIG!
ALL CONSTRUCTION TO BE IN STRICT ACCORDANCE WITH CURRENT CITY OF JENKS ENGINEERING STANDARD SPECIFICATIONS, INCLUDING O.D.T. 2019 EDITION AND APPLICABLE SUPPLEMENTS.

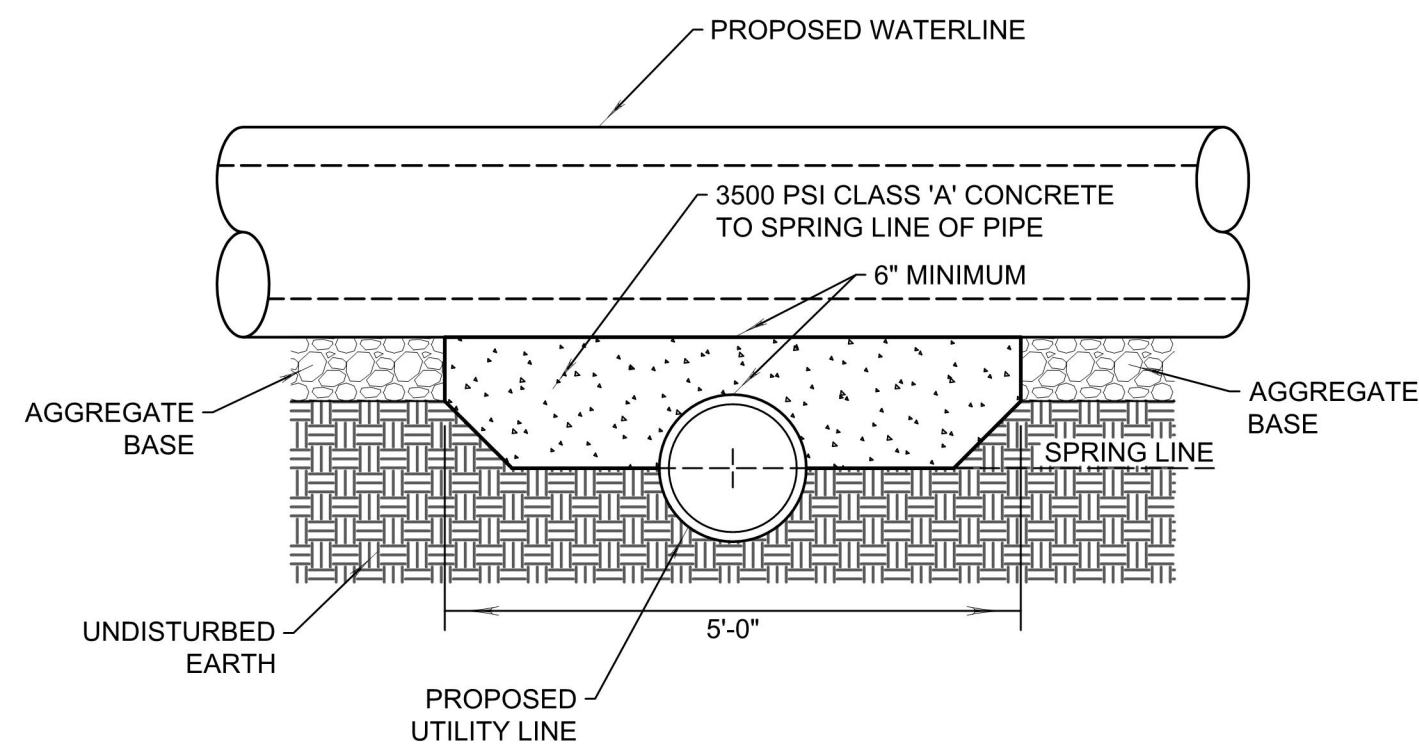


(A) Reverse Concrete Encasement Detail
SCALE: 1"=1'

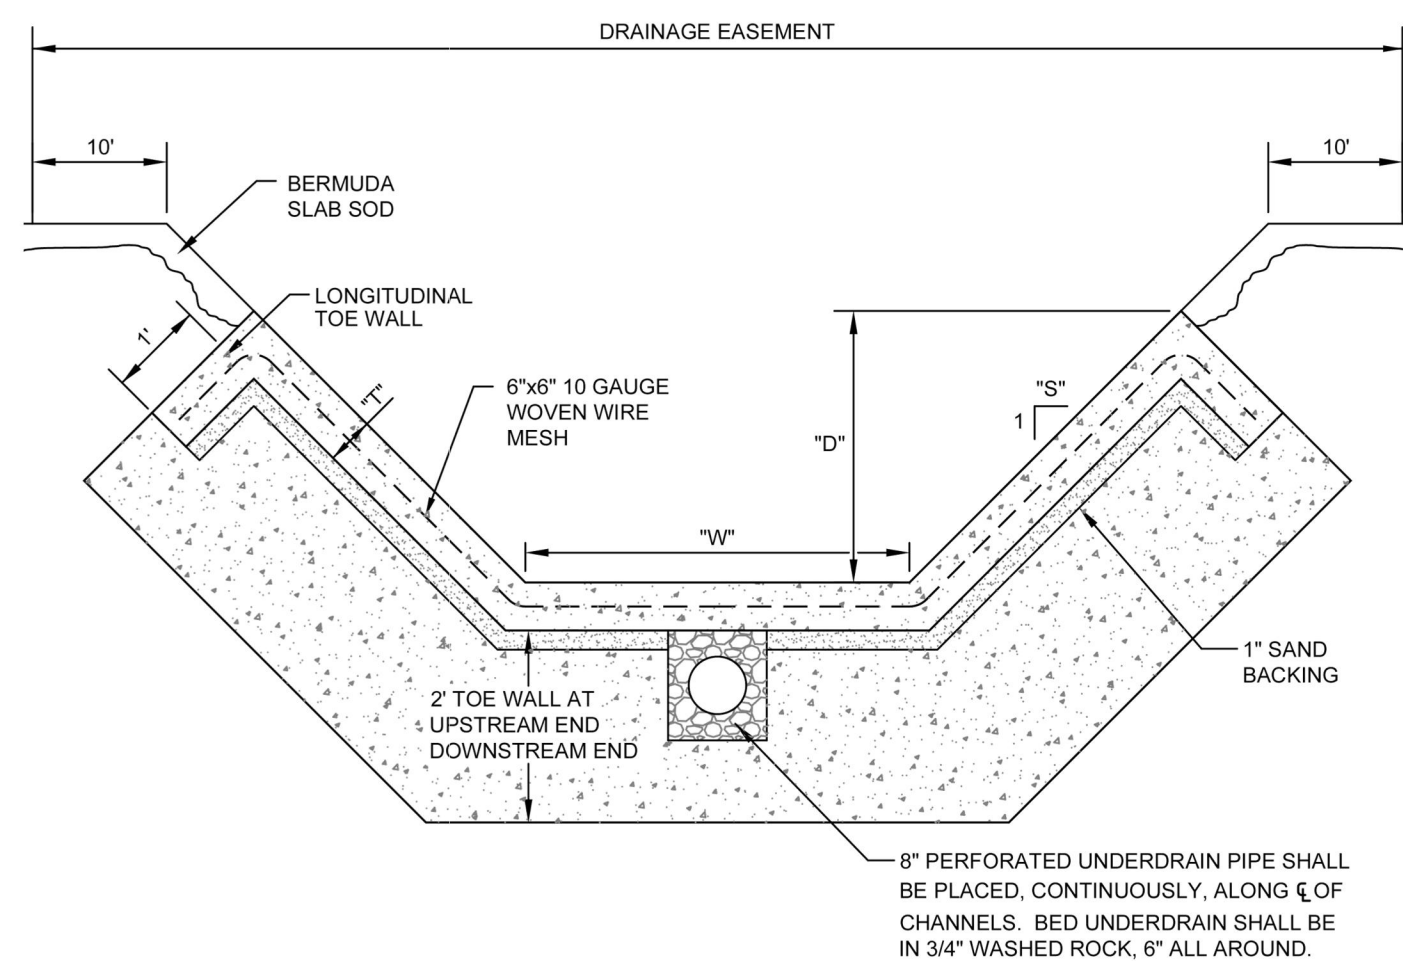


NOTES:

1. 3500 P.S.I. CONCRETE WITH NOT OVER 3" SLUMP.
2. "W", "D", "TT", AND "S" TO BE SHOWN ON THE PLAN.
3. SEALED SAW CUT JOINTS @ 15' C/C.
4. SEALED 3/4" EXPANSION JOINTS @ 90' C/C.
5. TWO FEET (2') DEEP TOE WALL TO BE CONSTRUCTED AT EACH END.
6. EXTEND REINFORCING STEEL INTO TOP WALL AND TOE WALL.
7. WHERE REQUIRED, ENERGY DISSIPATORS SHALL BE CONSTRUCTED AS PART OF THE CHANNEL.

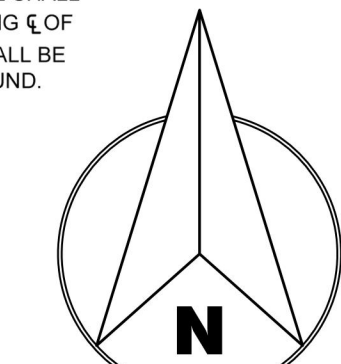

Scale: 1" = 30'






 


A horizontal scale bar with alternating black and white segments. It is marked with the numbers 0, 15, 30, and 60, representing feet.

**(B) STRM-15 Concrete Slope-Wall
Channel With Underdrain Detail**
SCALE: N/A



1. REMOVE ALL STONES FOUND IN THE TRENCH TO A DEPTH OF AT LEAST 6 INCHES BELOW THE BOTTOM OF THE PIPE.
2. PROVIDE REACTION BLOCKING, TIE RODS, OR JOINTS DESIGNED TO PREVENT MOVEMENT AT ALL TEES, BENDS, PLUGS, AND HYDRANTS TO PREVENT MOVEMENT OF THE PIPE.
3. TEST THE INSTALLED PIPE FOR LEAKAGE IN ACCORDANCE WITH AWWA STANDARD SPECIFICATIONS. LEAKAGE MUST NOT EXCEED 10 GAL/INCH DIAMETER PER MILE OF PIPE PER 24 HOURS AT 150 PSI TESTING PRESSURE.
4. DISINFECT ALL WATERLINES ACCORDING TO AWWA STANDARD SPECIFICATIONS. OBTAIN SAFE BACTERIOLOGICAL SAMPLES ON TWO CONSECUTIVE DAYS BEFORE PLACING THE WATERLINE INTO SERVICE
5. INSTALL METAL TRACER WIRE ON ALL NON-FERROUS PIPING USED FOR PUBLIC WATER SUPPLY MAINS.
6. FIRE HYDRANTS MUST HAVE A 4-1/2 INCH PUMPER OUTLET AND AT LEAST TWO 2-1/2 INCH HOSE OUTLETS.
7. THE LOWEST OUTLET SHALL BE INSTALLED NO LESS THAN 18 INCHES ABOVE THE SURROUNDING GRADE.

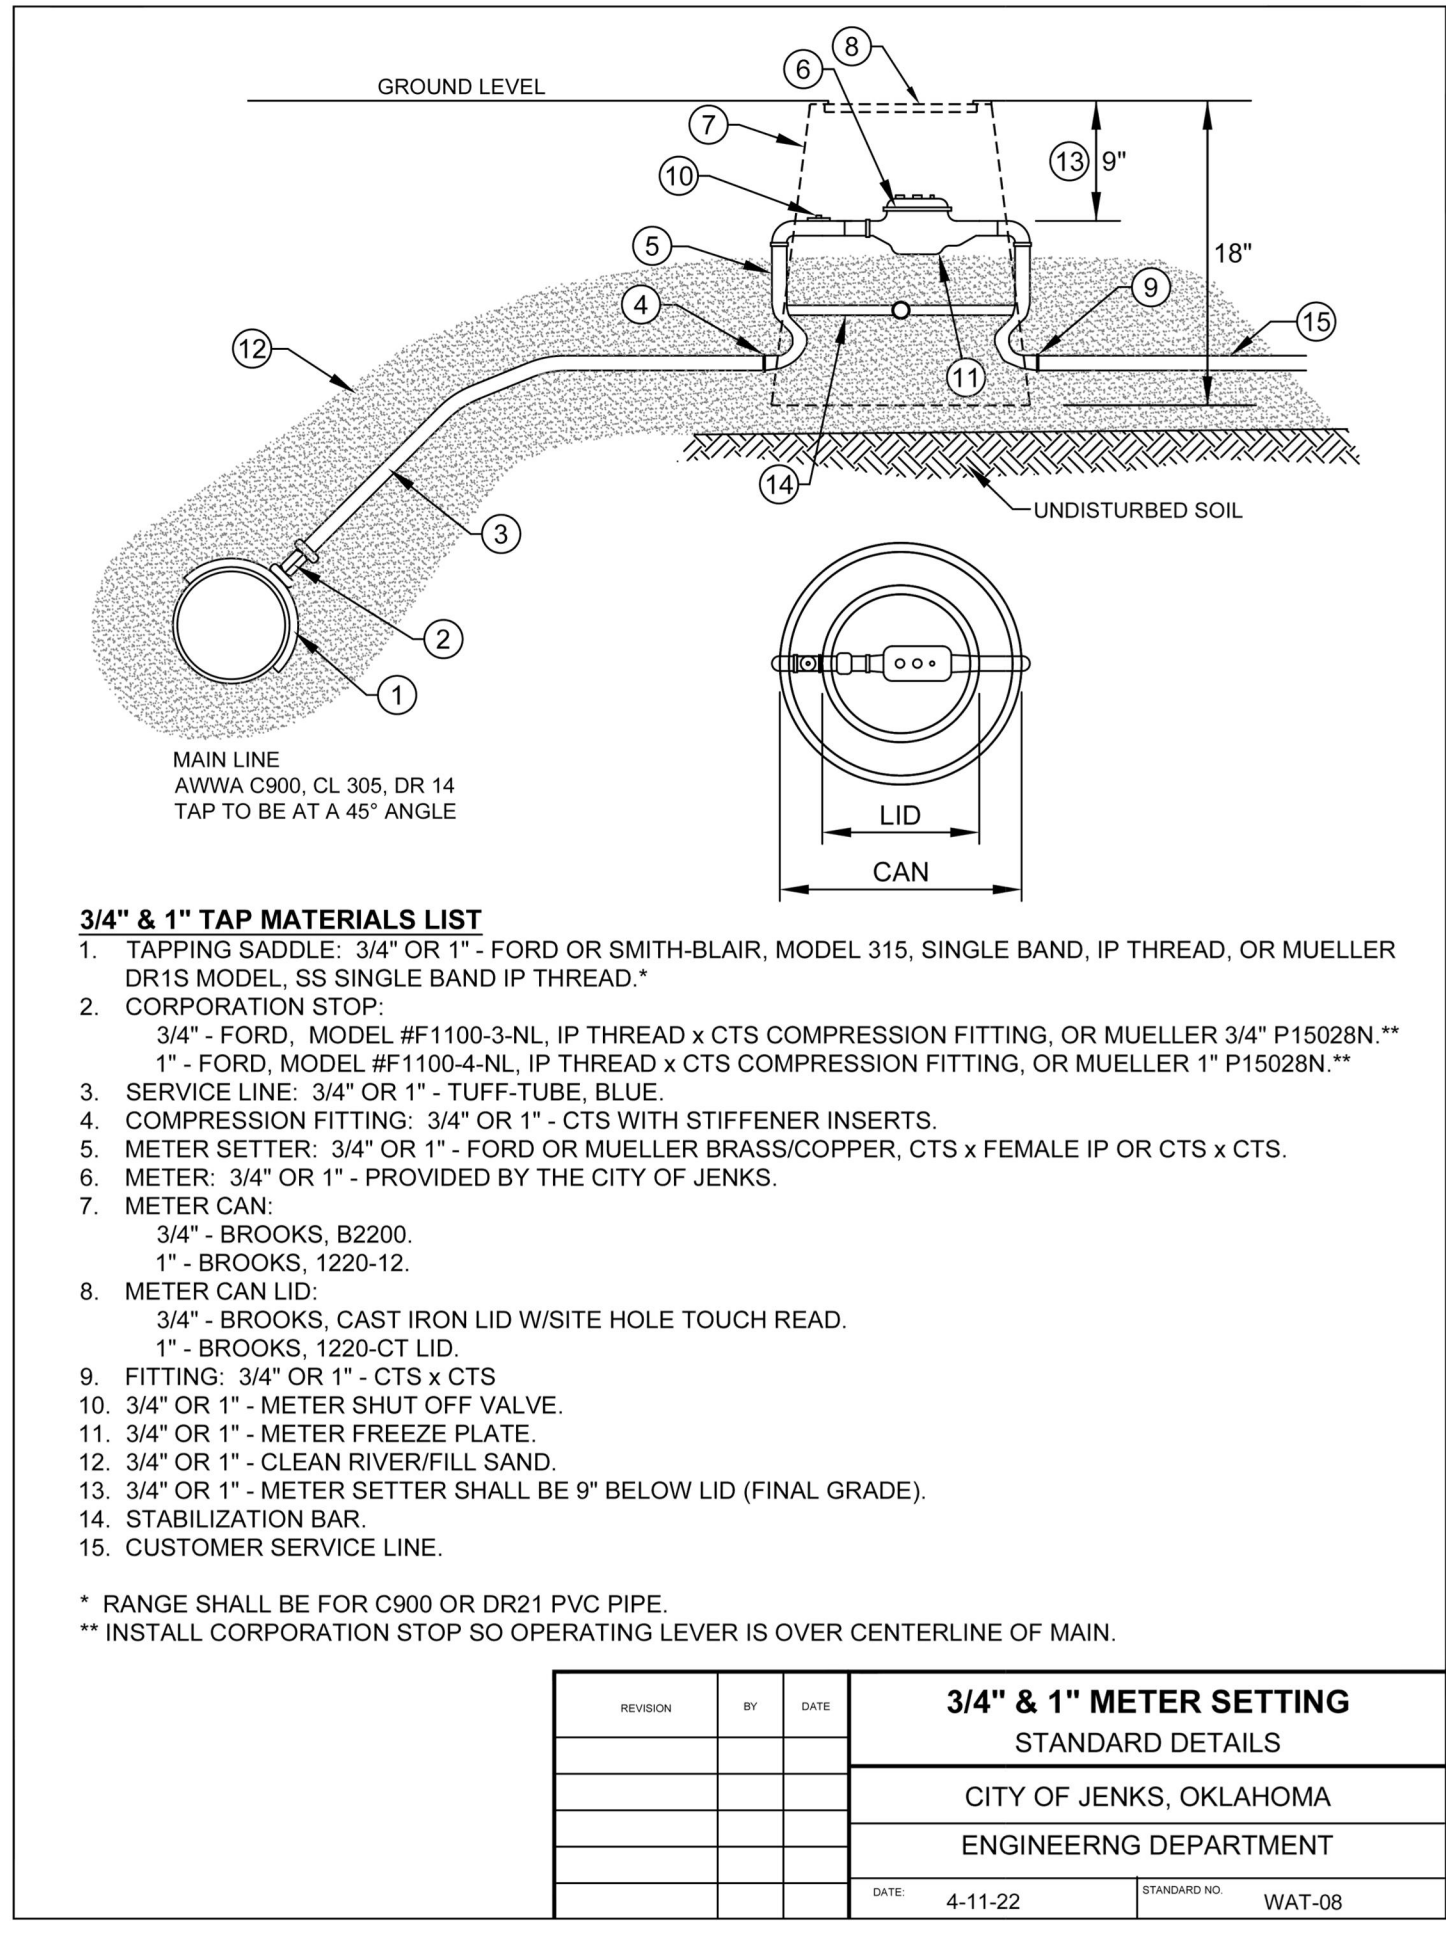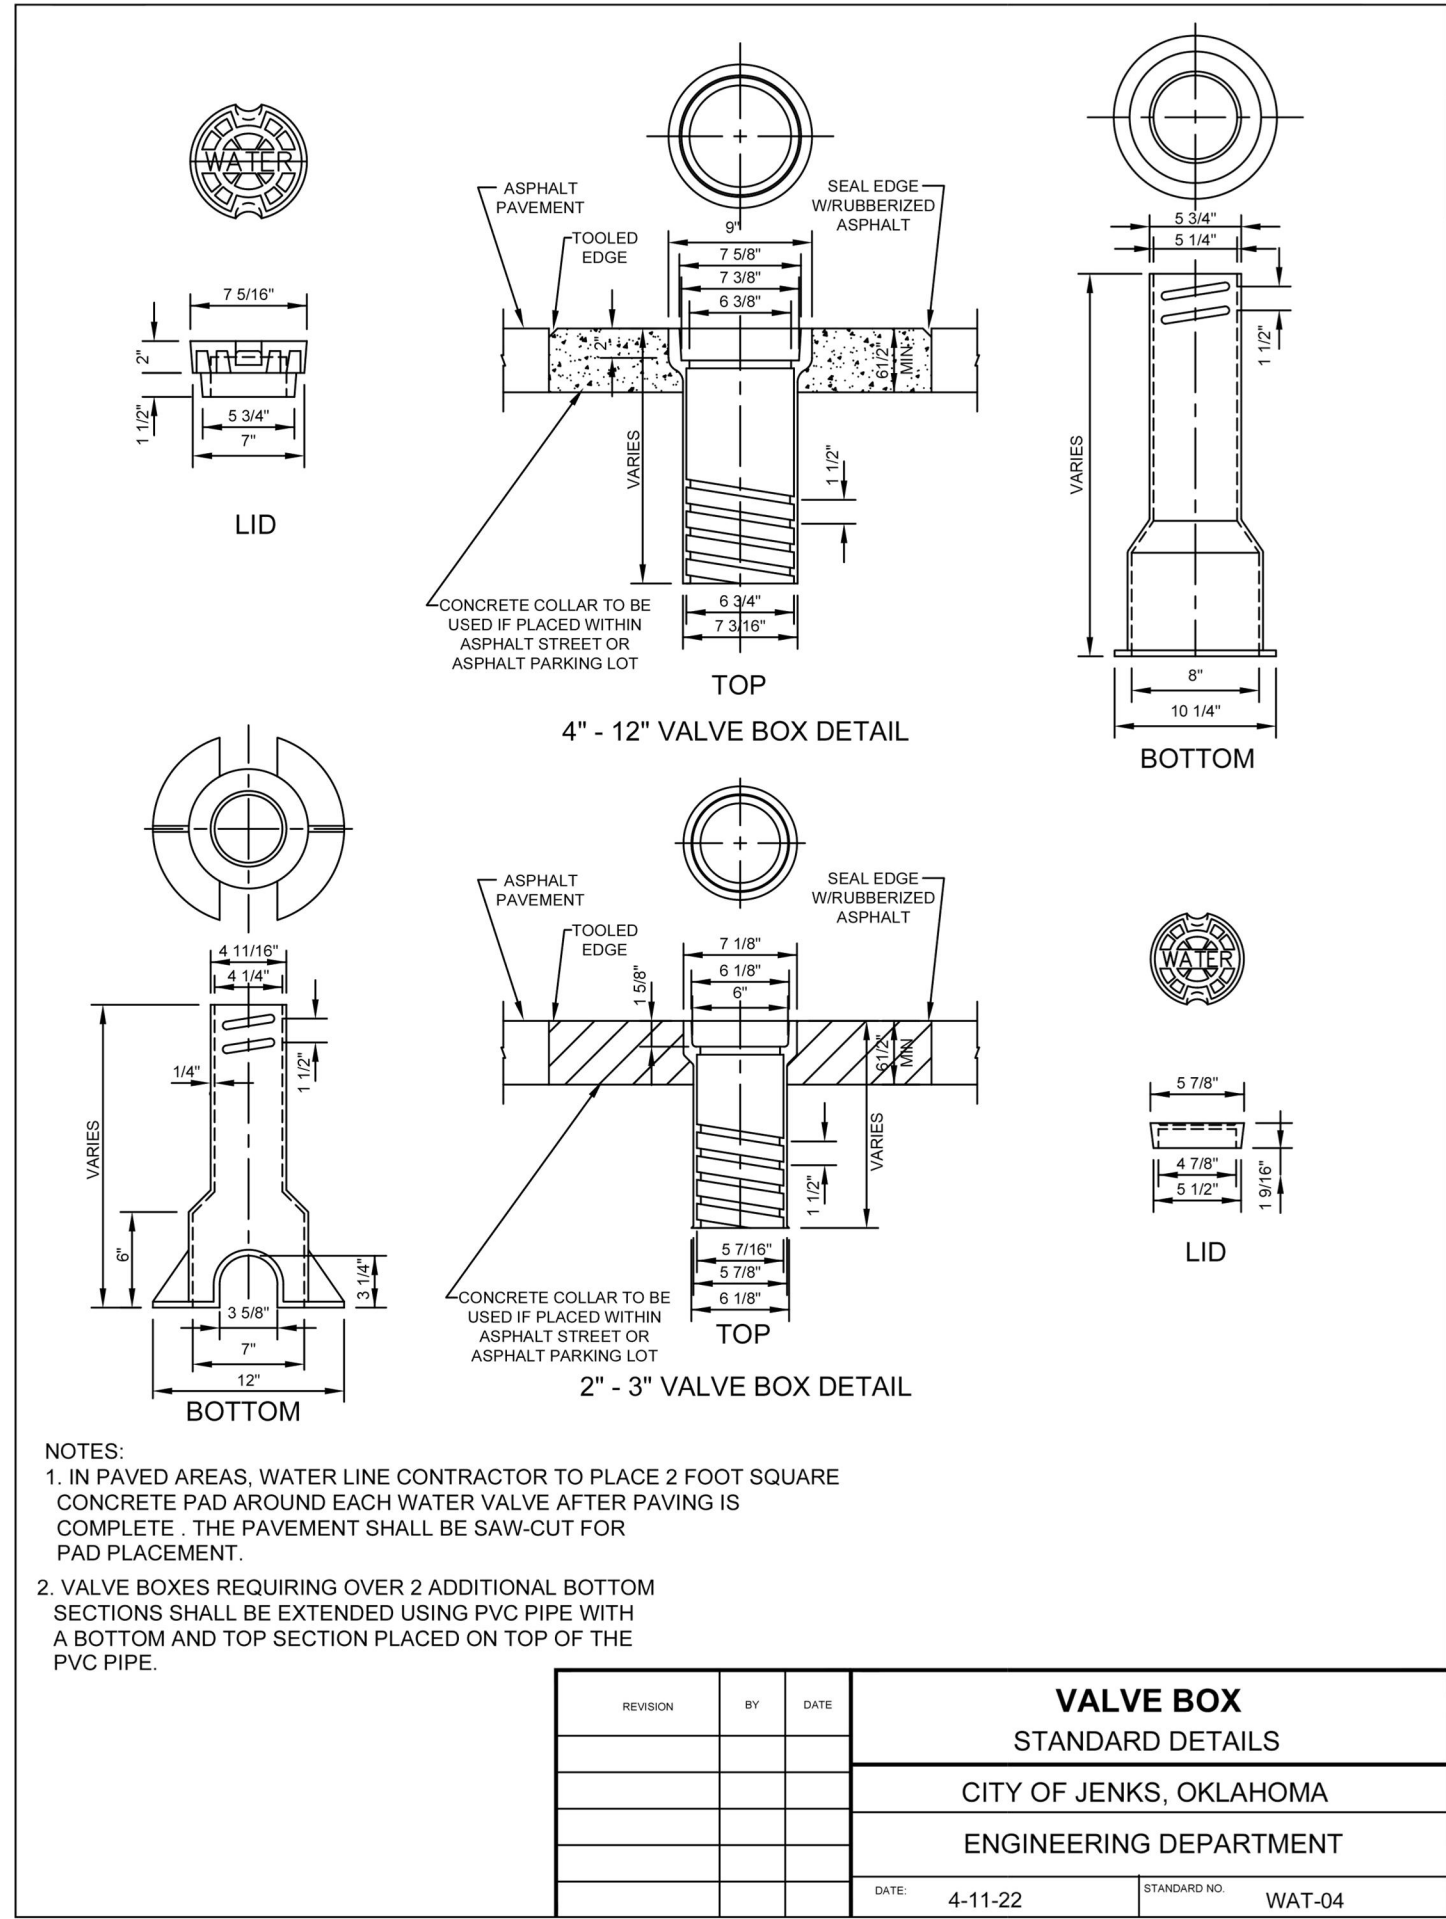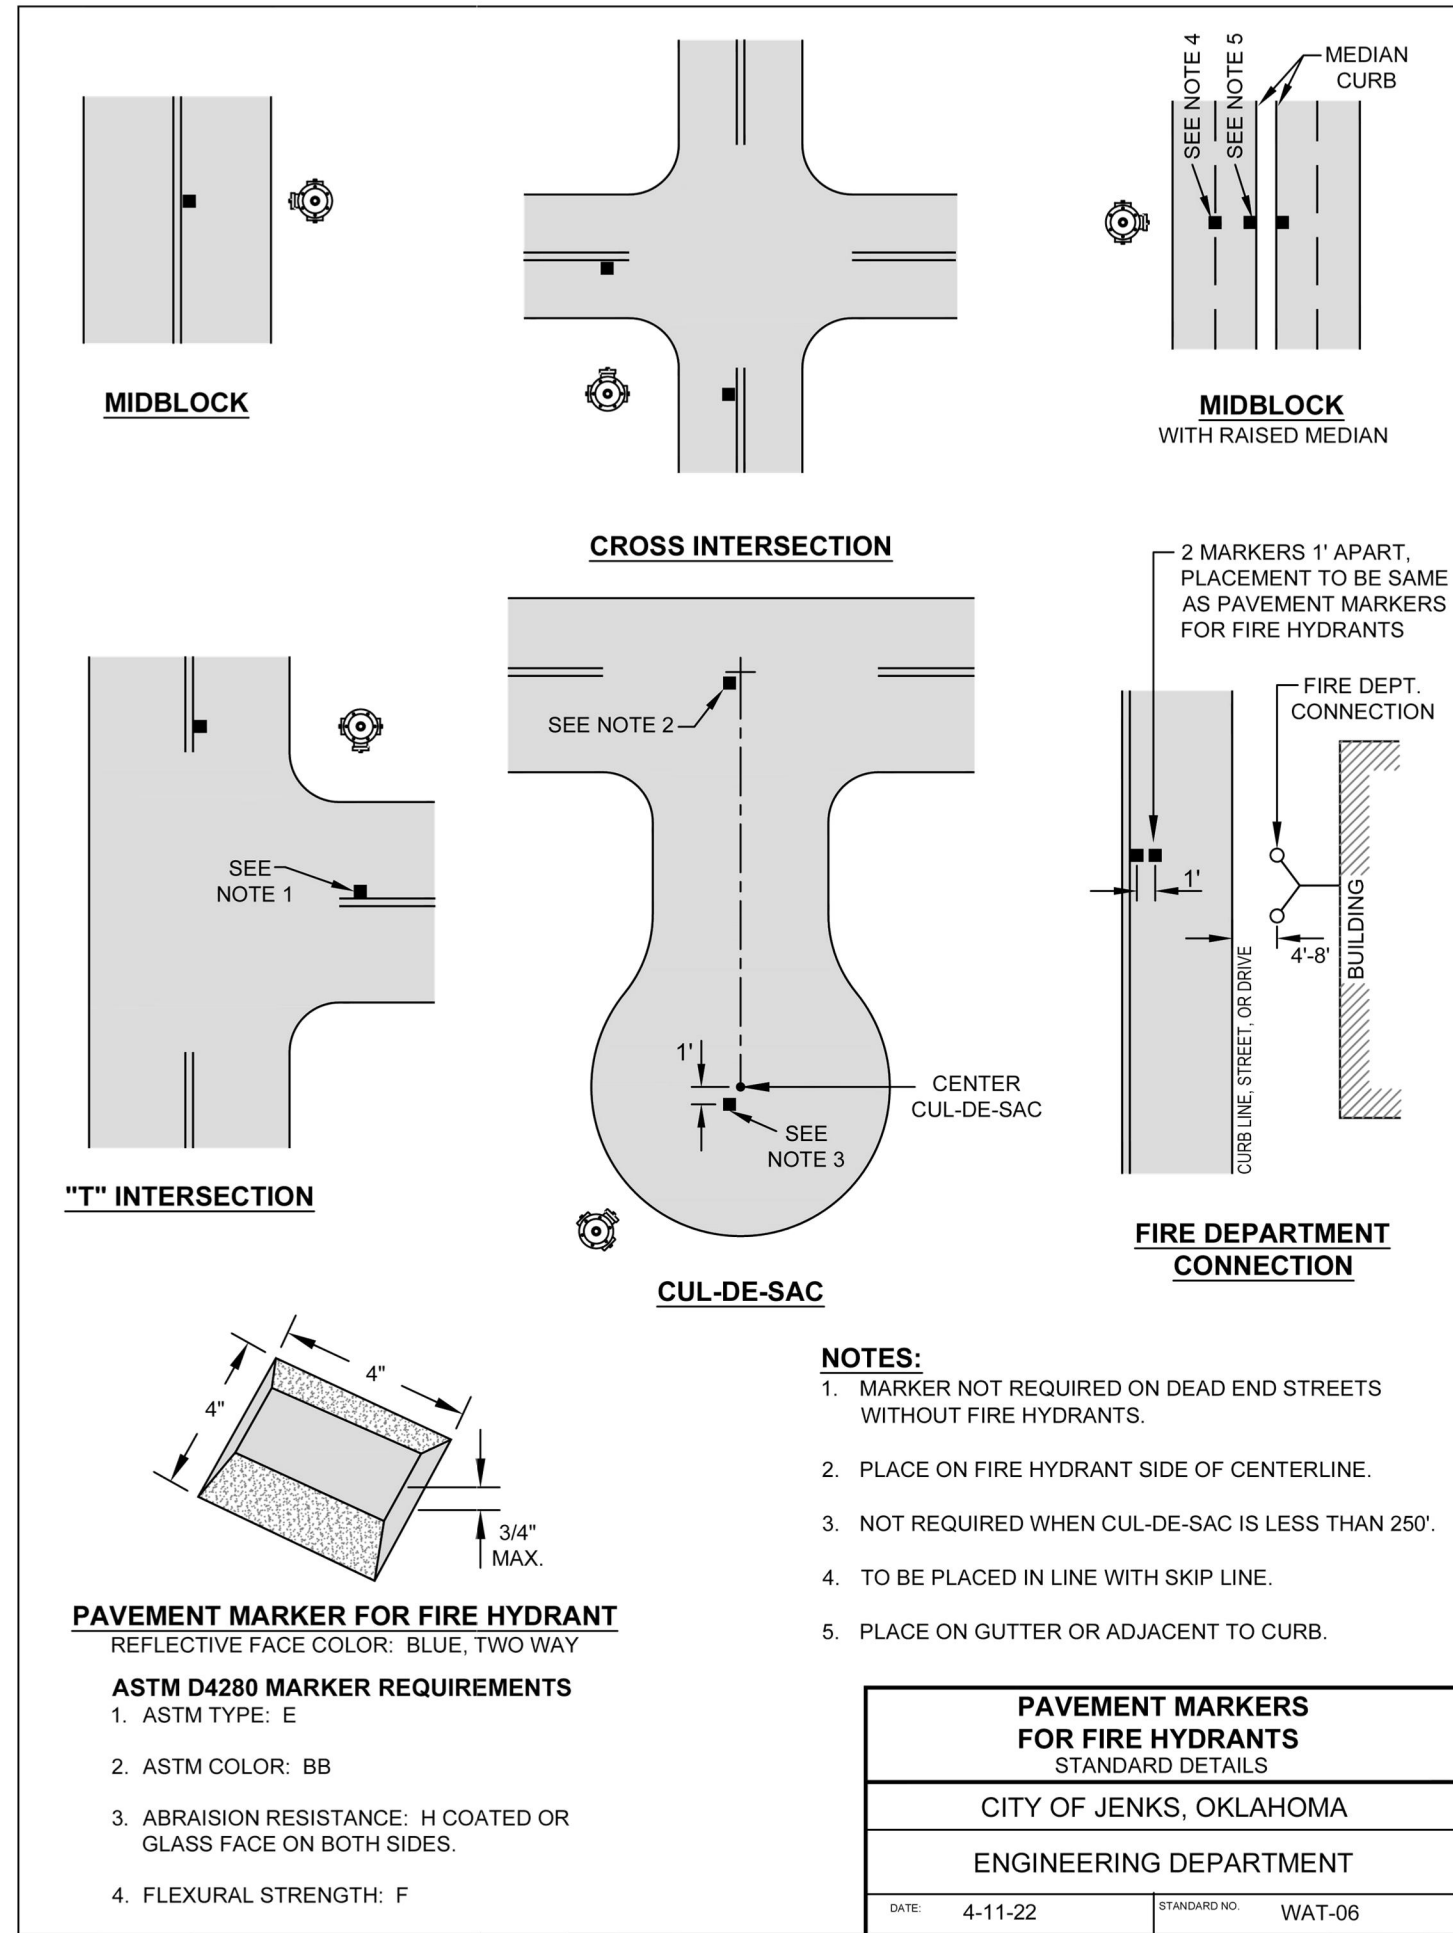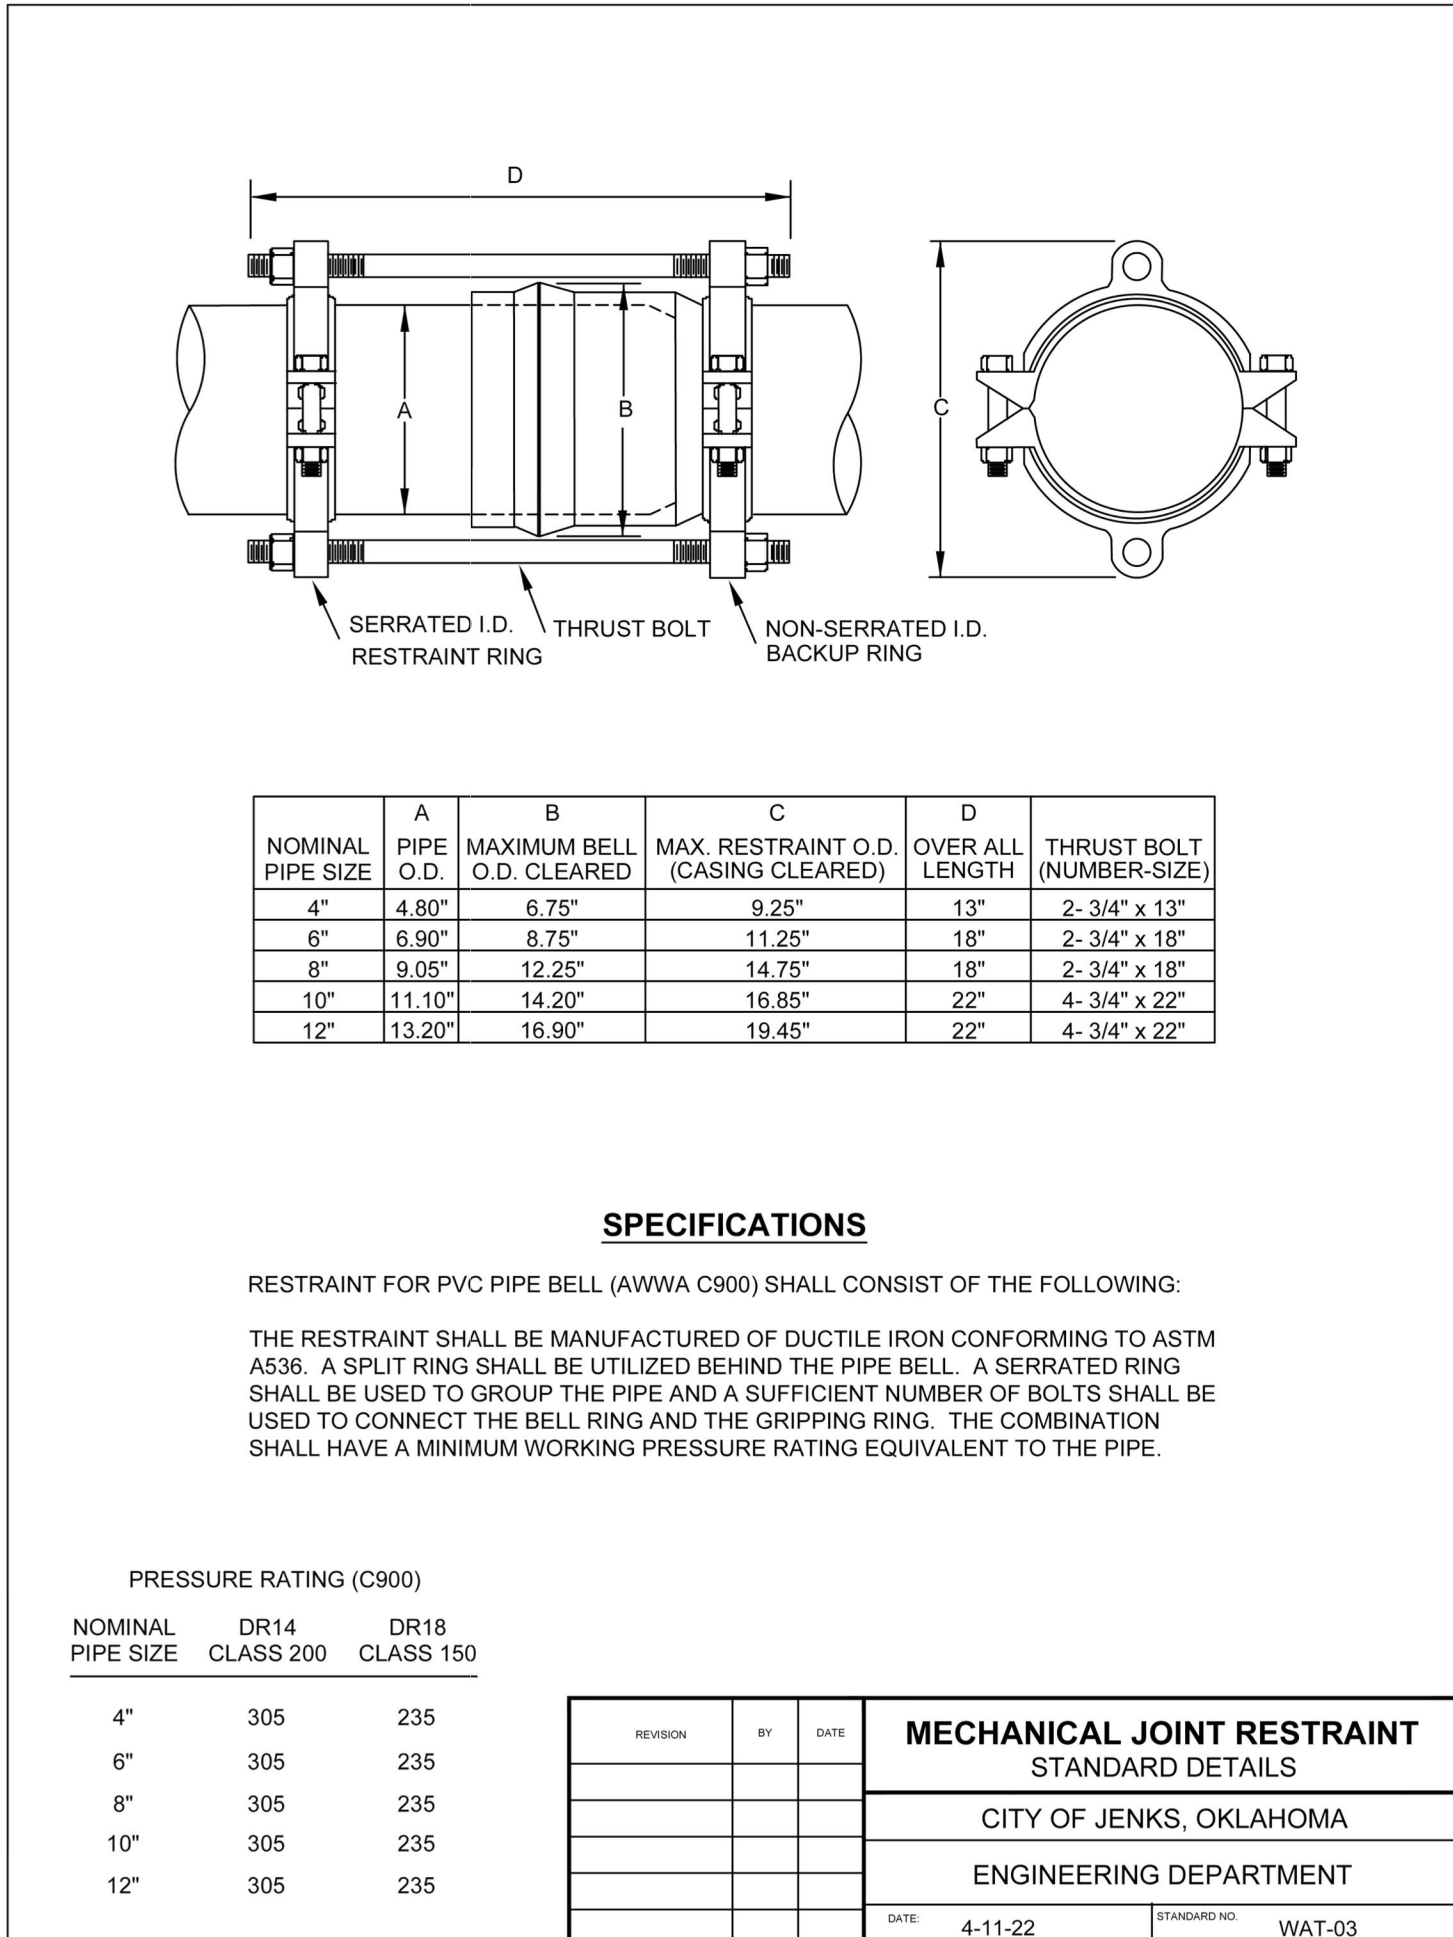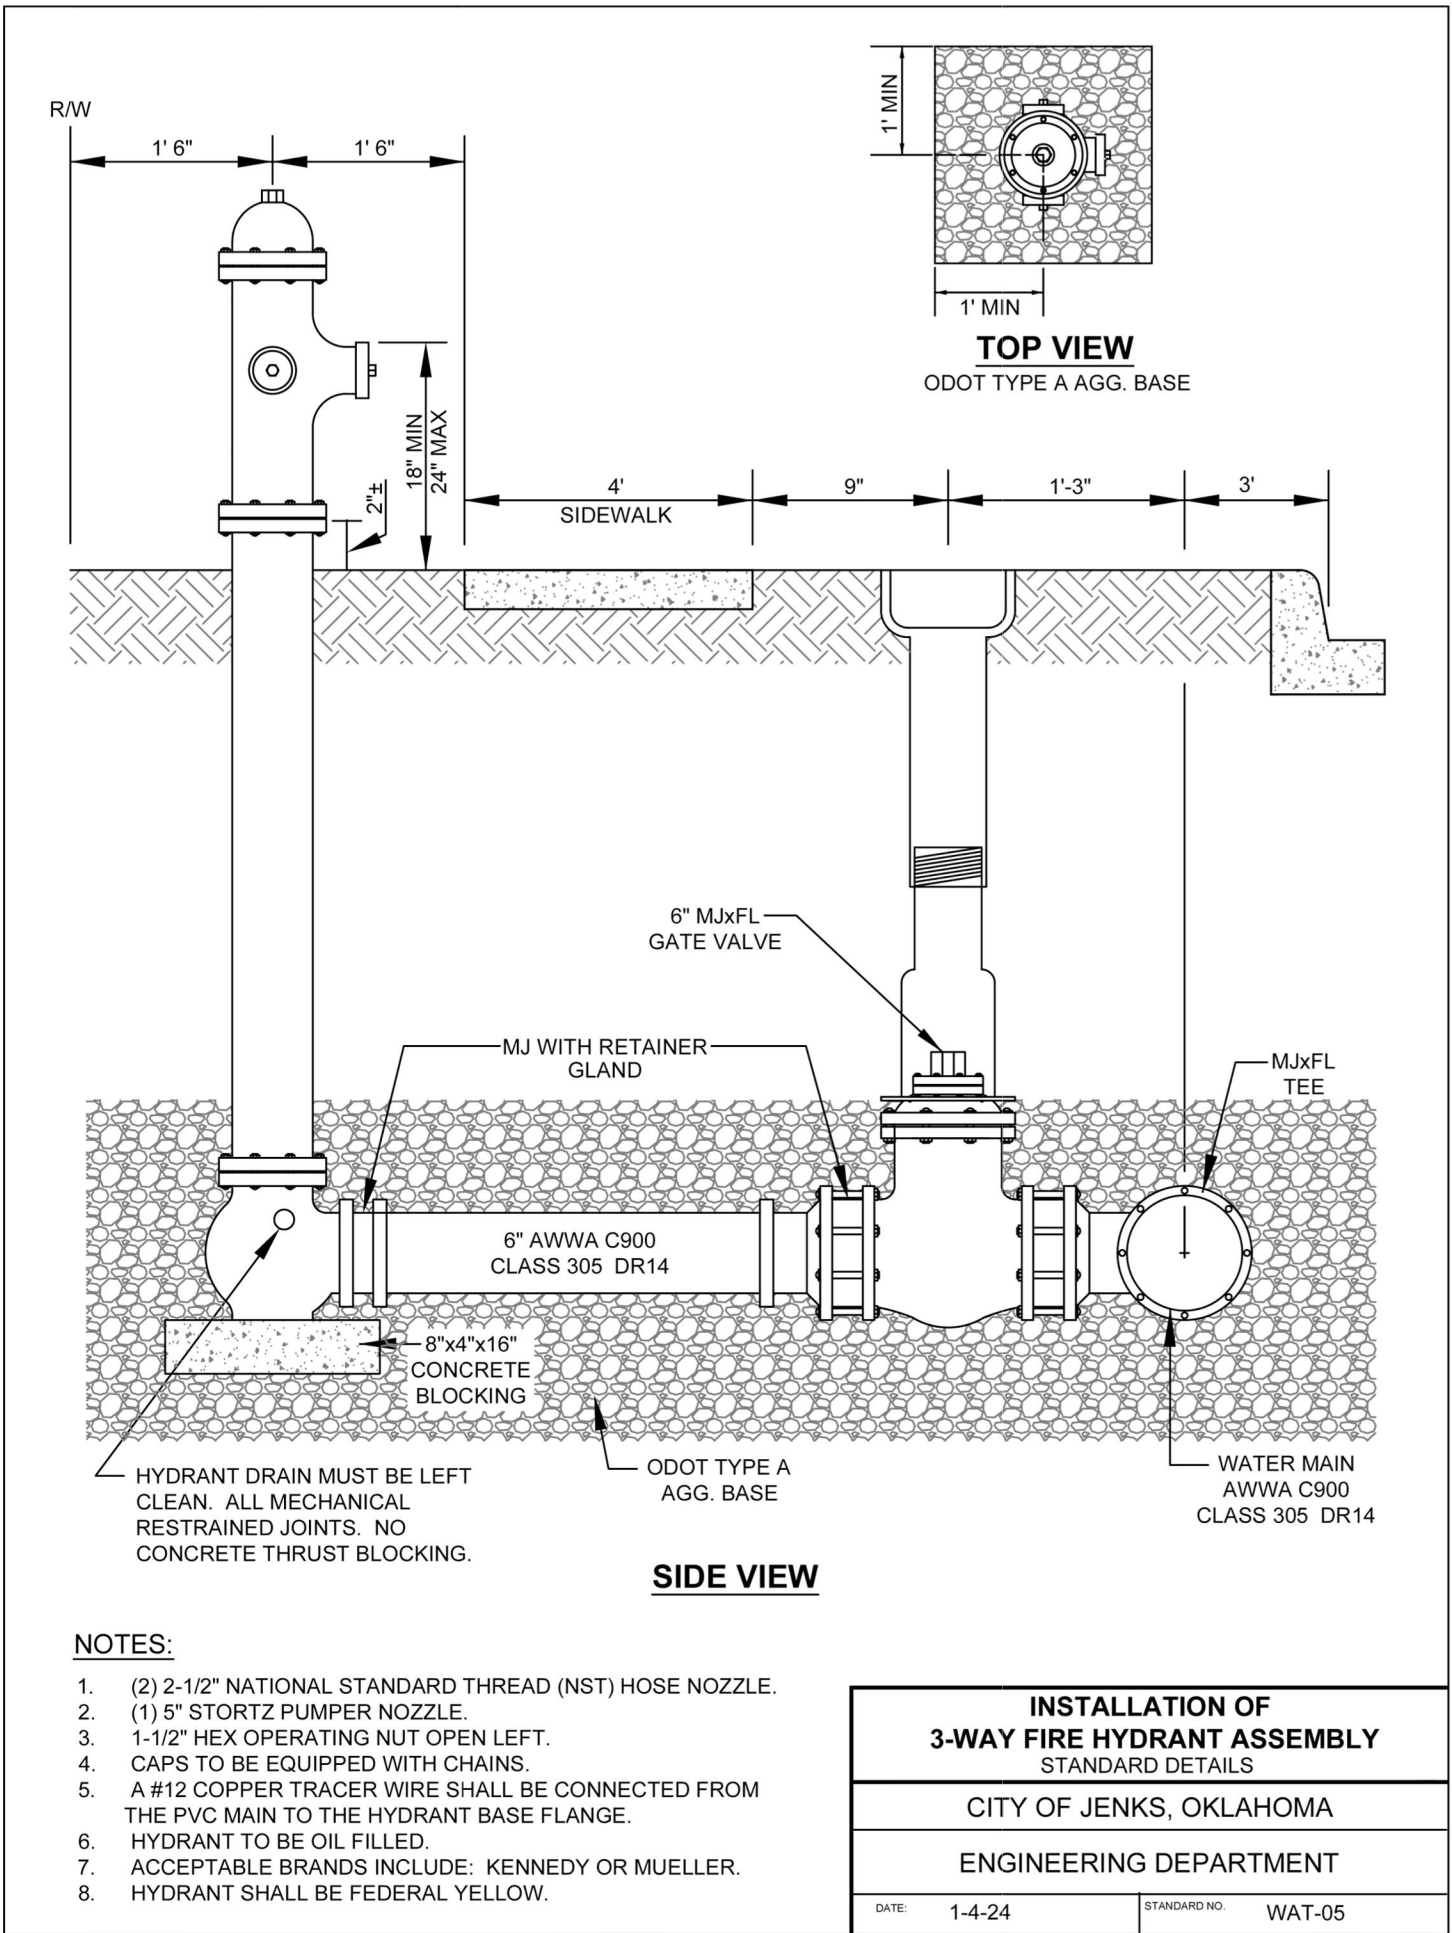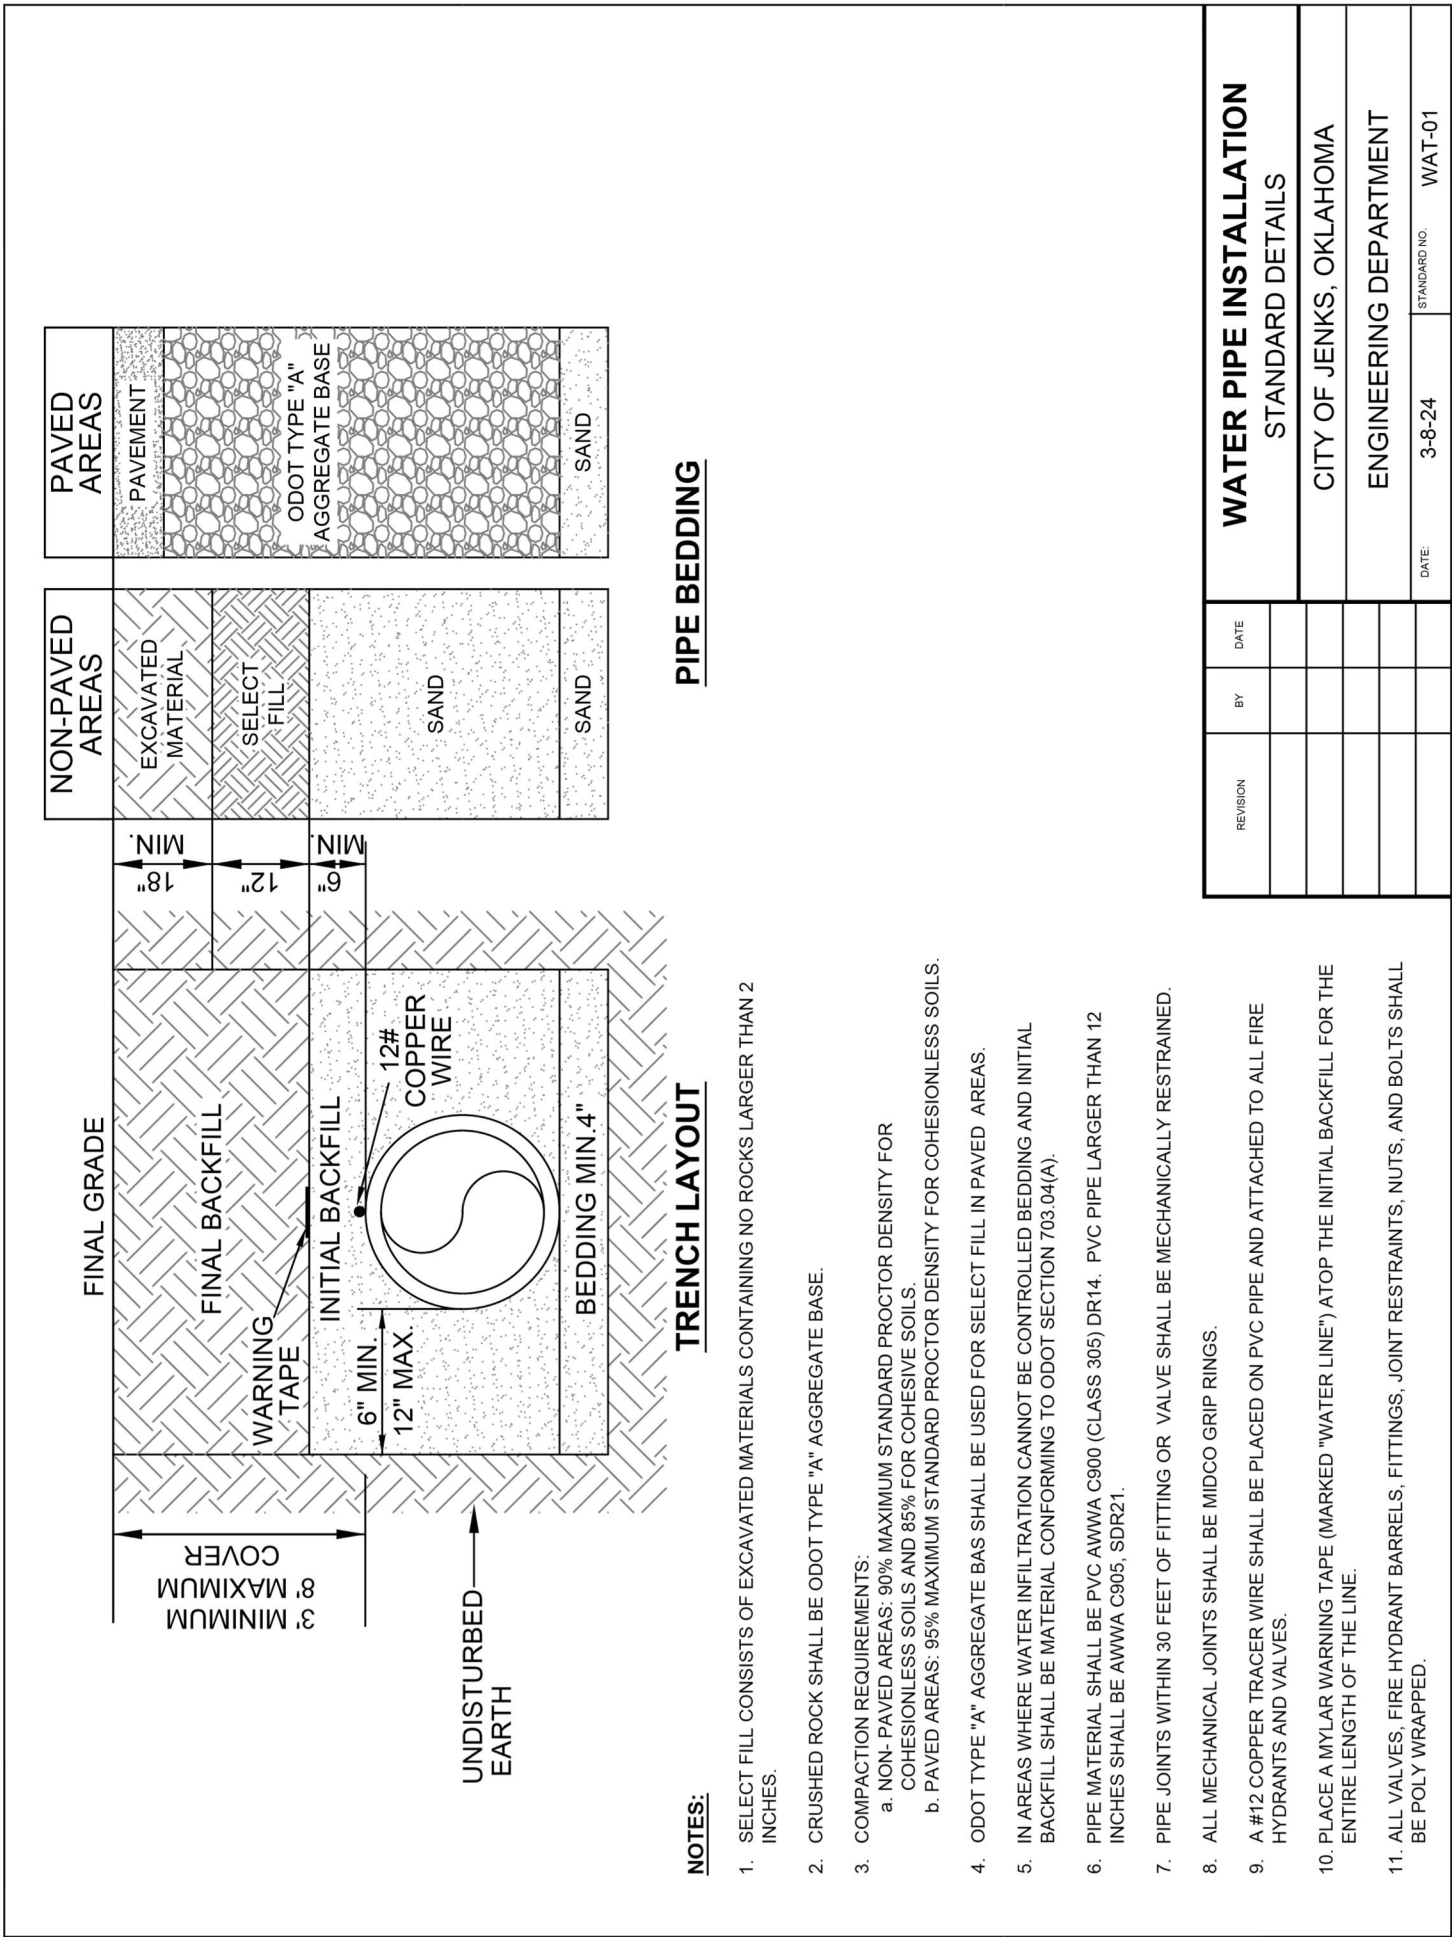

CONSULTANTS

ENGINEERED BY DESIGN

Engineered by Design, PLLC
10700 Myers Ln, Choctaw, OK 73020
Ph: 405-234-0980
CA# 7655 - Expires 6/30/2026

Select design

DEVELOPMENT ANALYSIS
PROJECT MANAGEMENT
DRAFTING & DESIGN

P.O. Box 548
Bixby, Oklahoma 74008
Phone: (918) 798-8356

PROJECT NAME

South County Crossing

Lots 1 & 2

Jenks, Oklahoma

Project No. 2276

SEAL

REGISTERED PROFESSIONAL ENGINEER
8/5/23
AARON S. HALE
19309
OKLAHOMA

"I hereby certify that I am familiar with the adopted ordinances and regulations of the City of Jenks governing drainage, streets, detention and flood plains; that these plans have been prepared under my direct supervision; the above and foregoing drainage plans comply with all governing ordinances and the adopted standards of the City of Jenks pertaining to drainage, detention and earth change to the best of my knowledge, information, and belief."

REVISIONS

CITY REVIEW #3	4/07/2026
CITY REVIEW #4	4/28/2026
INTERNAL REVISIONS	6/01/2026
DEQ REVIEW #1	6/23/2026
DEQ REVIEW #2	7/09/2026

ISSUE DATE

7/09/2026

SCALE

1"=30'

SHEET NAME

CITY STANDARD WATERLINE DETAILS






SHEET NO.

WL02


BEFORE YOU DIG

EXISTING UNDERGROUND LINES HAVE BEEN SHOWN TO THE EXTENT KNOWN. CALL 811 BEFORE YOU DIG!

ALL CONSTRUCTION TO BE IN STRICT ACCORDANCE WITH CURRENT CITY OF JENKS ENGINEERING STANDARD SPECIFICATIONS, INCLUDING O.D.T. 2019 EDITION AND APPLICABLE SUPPLEMENTS.

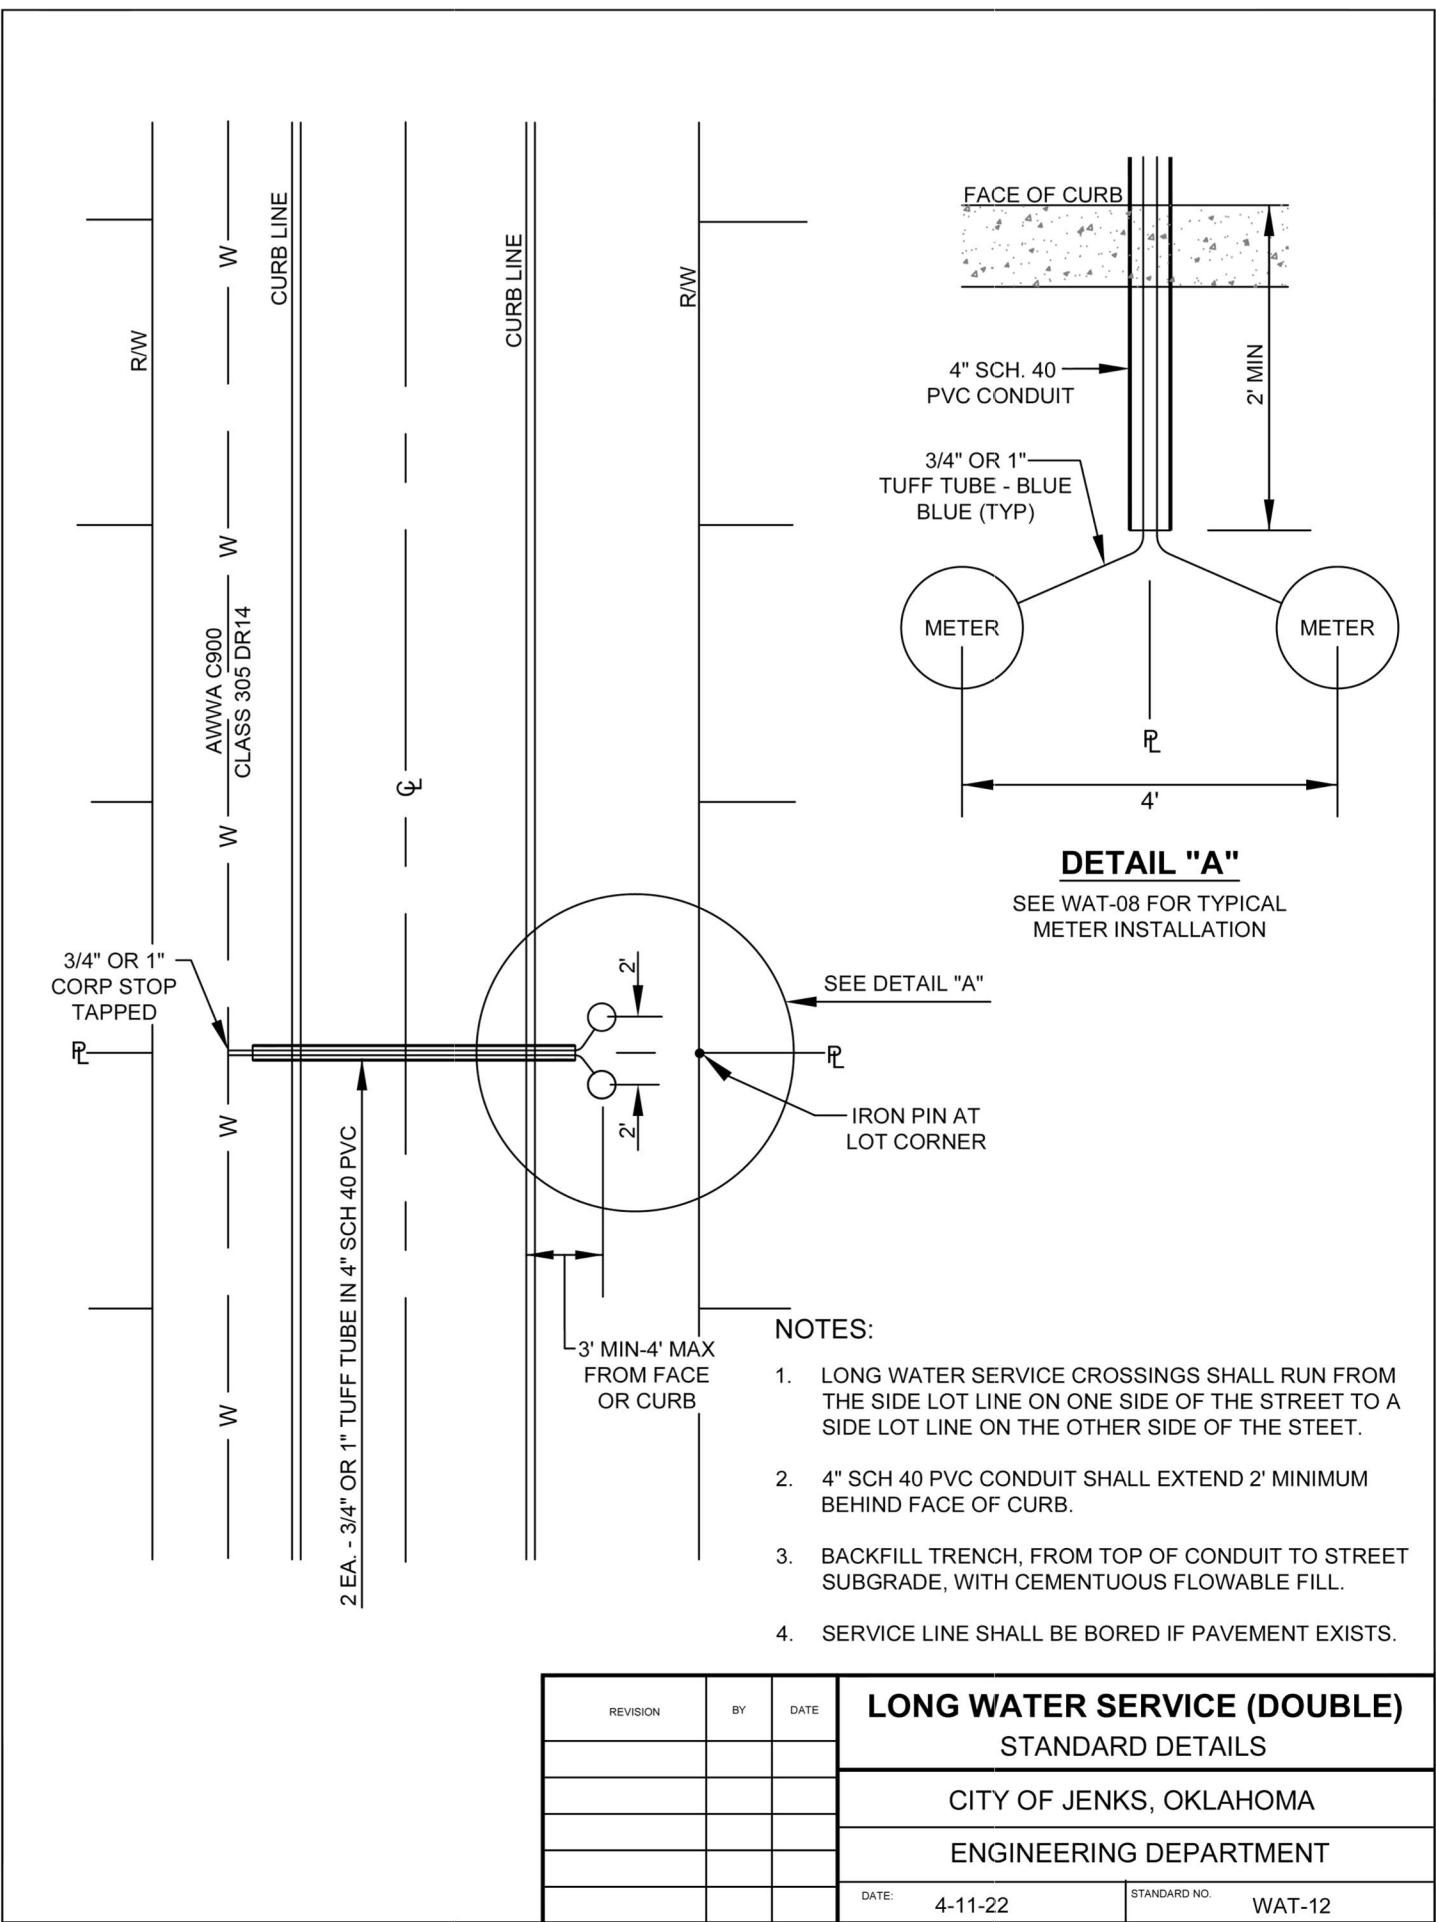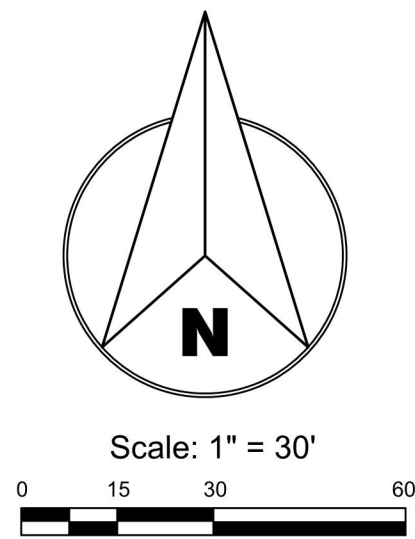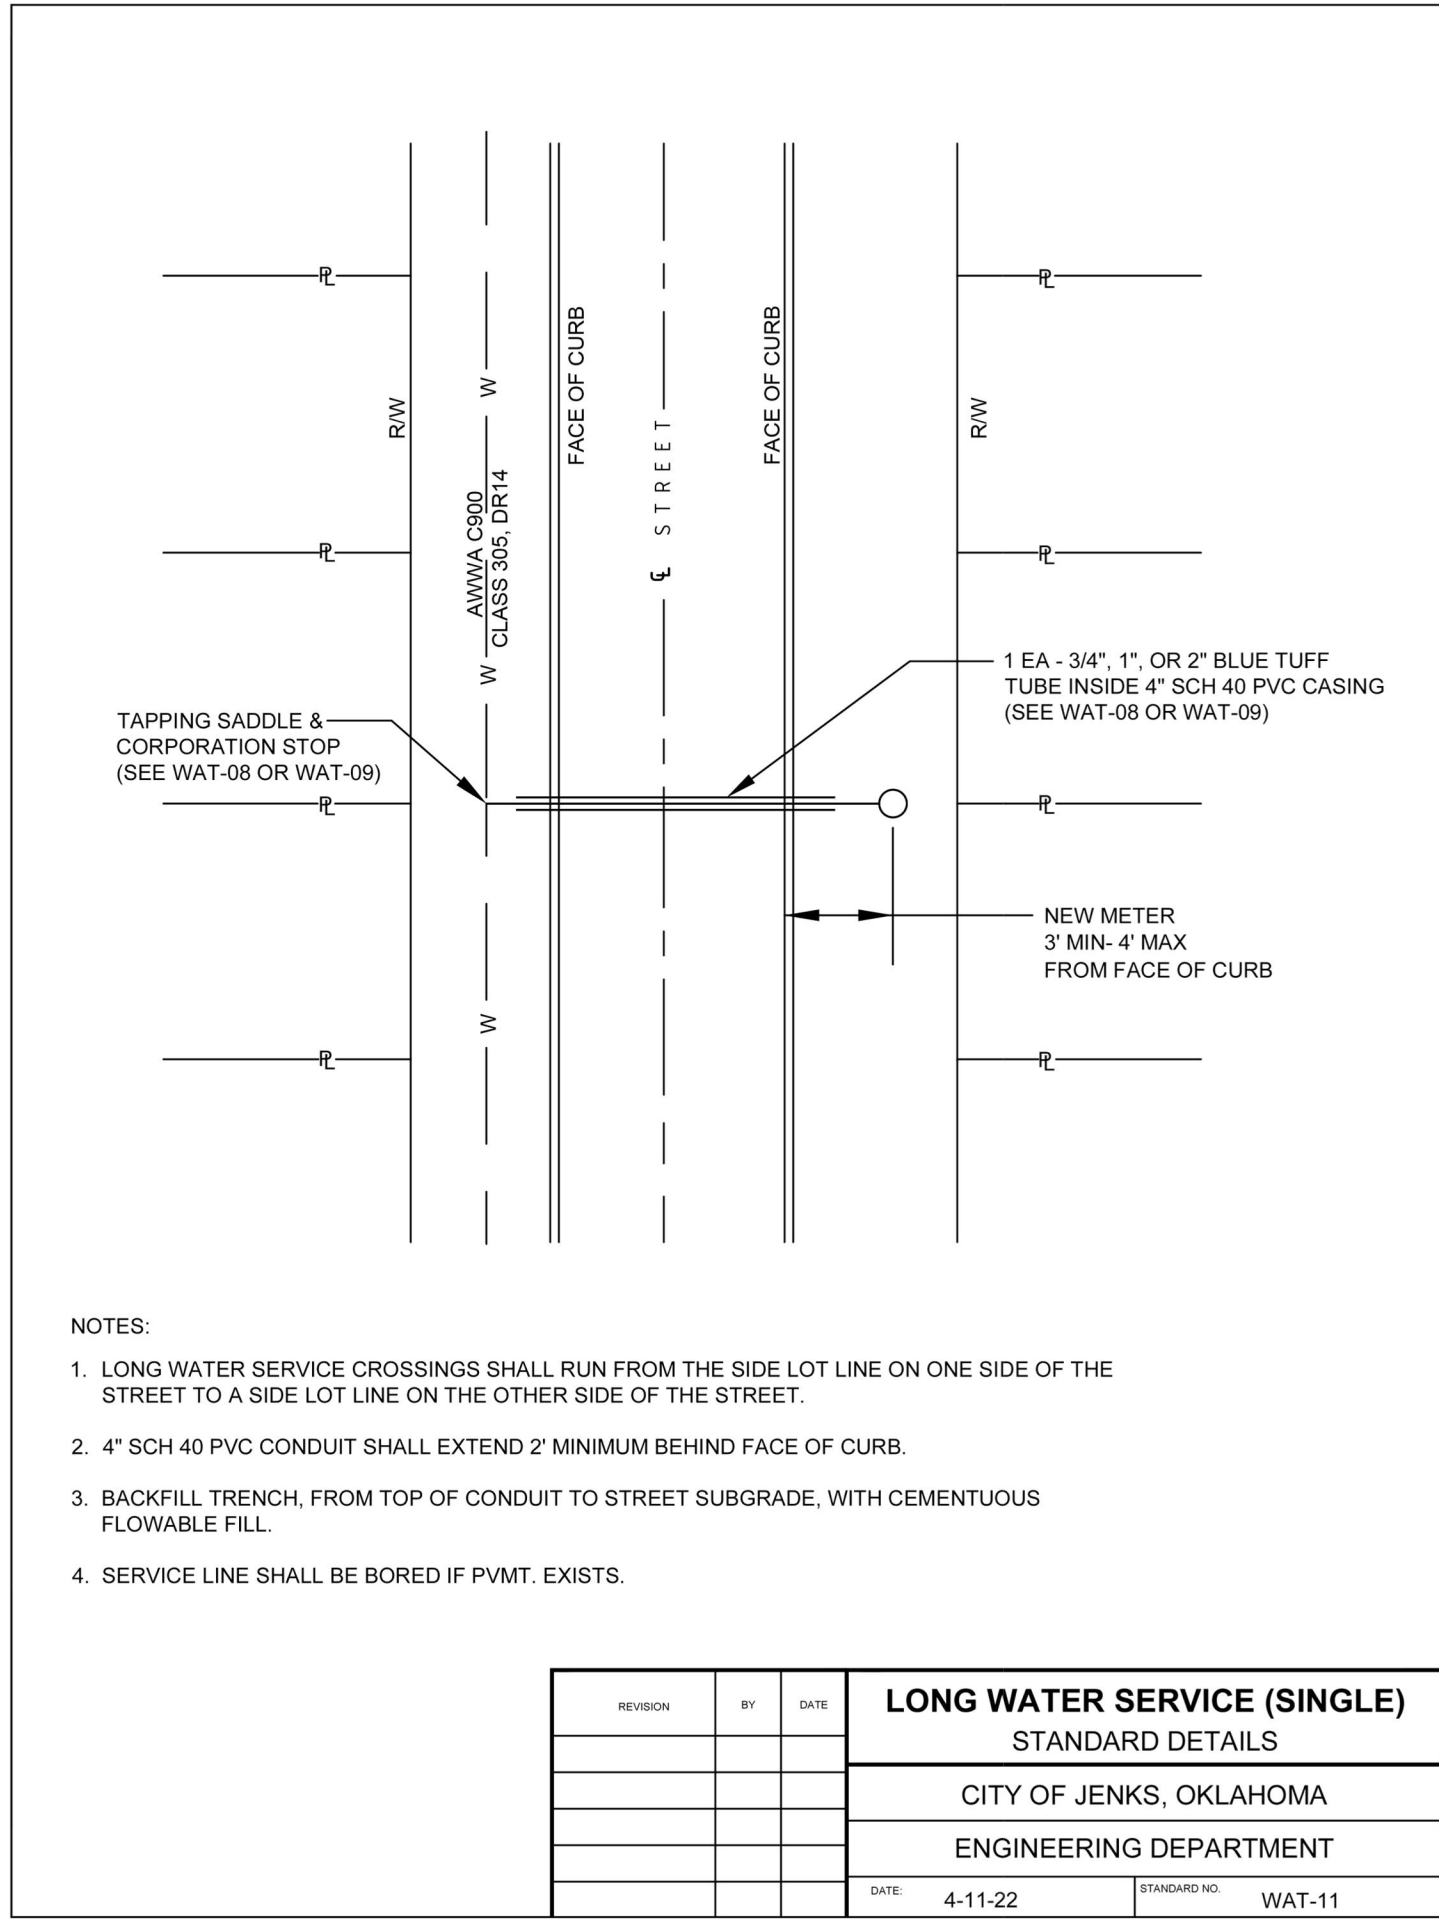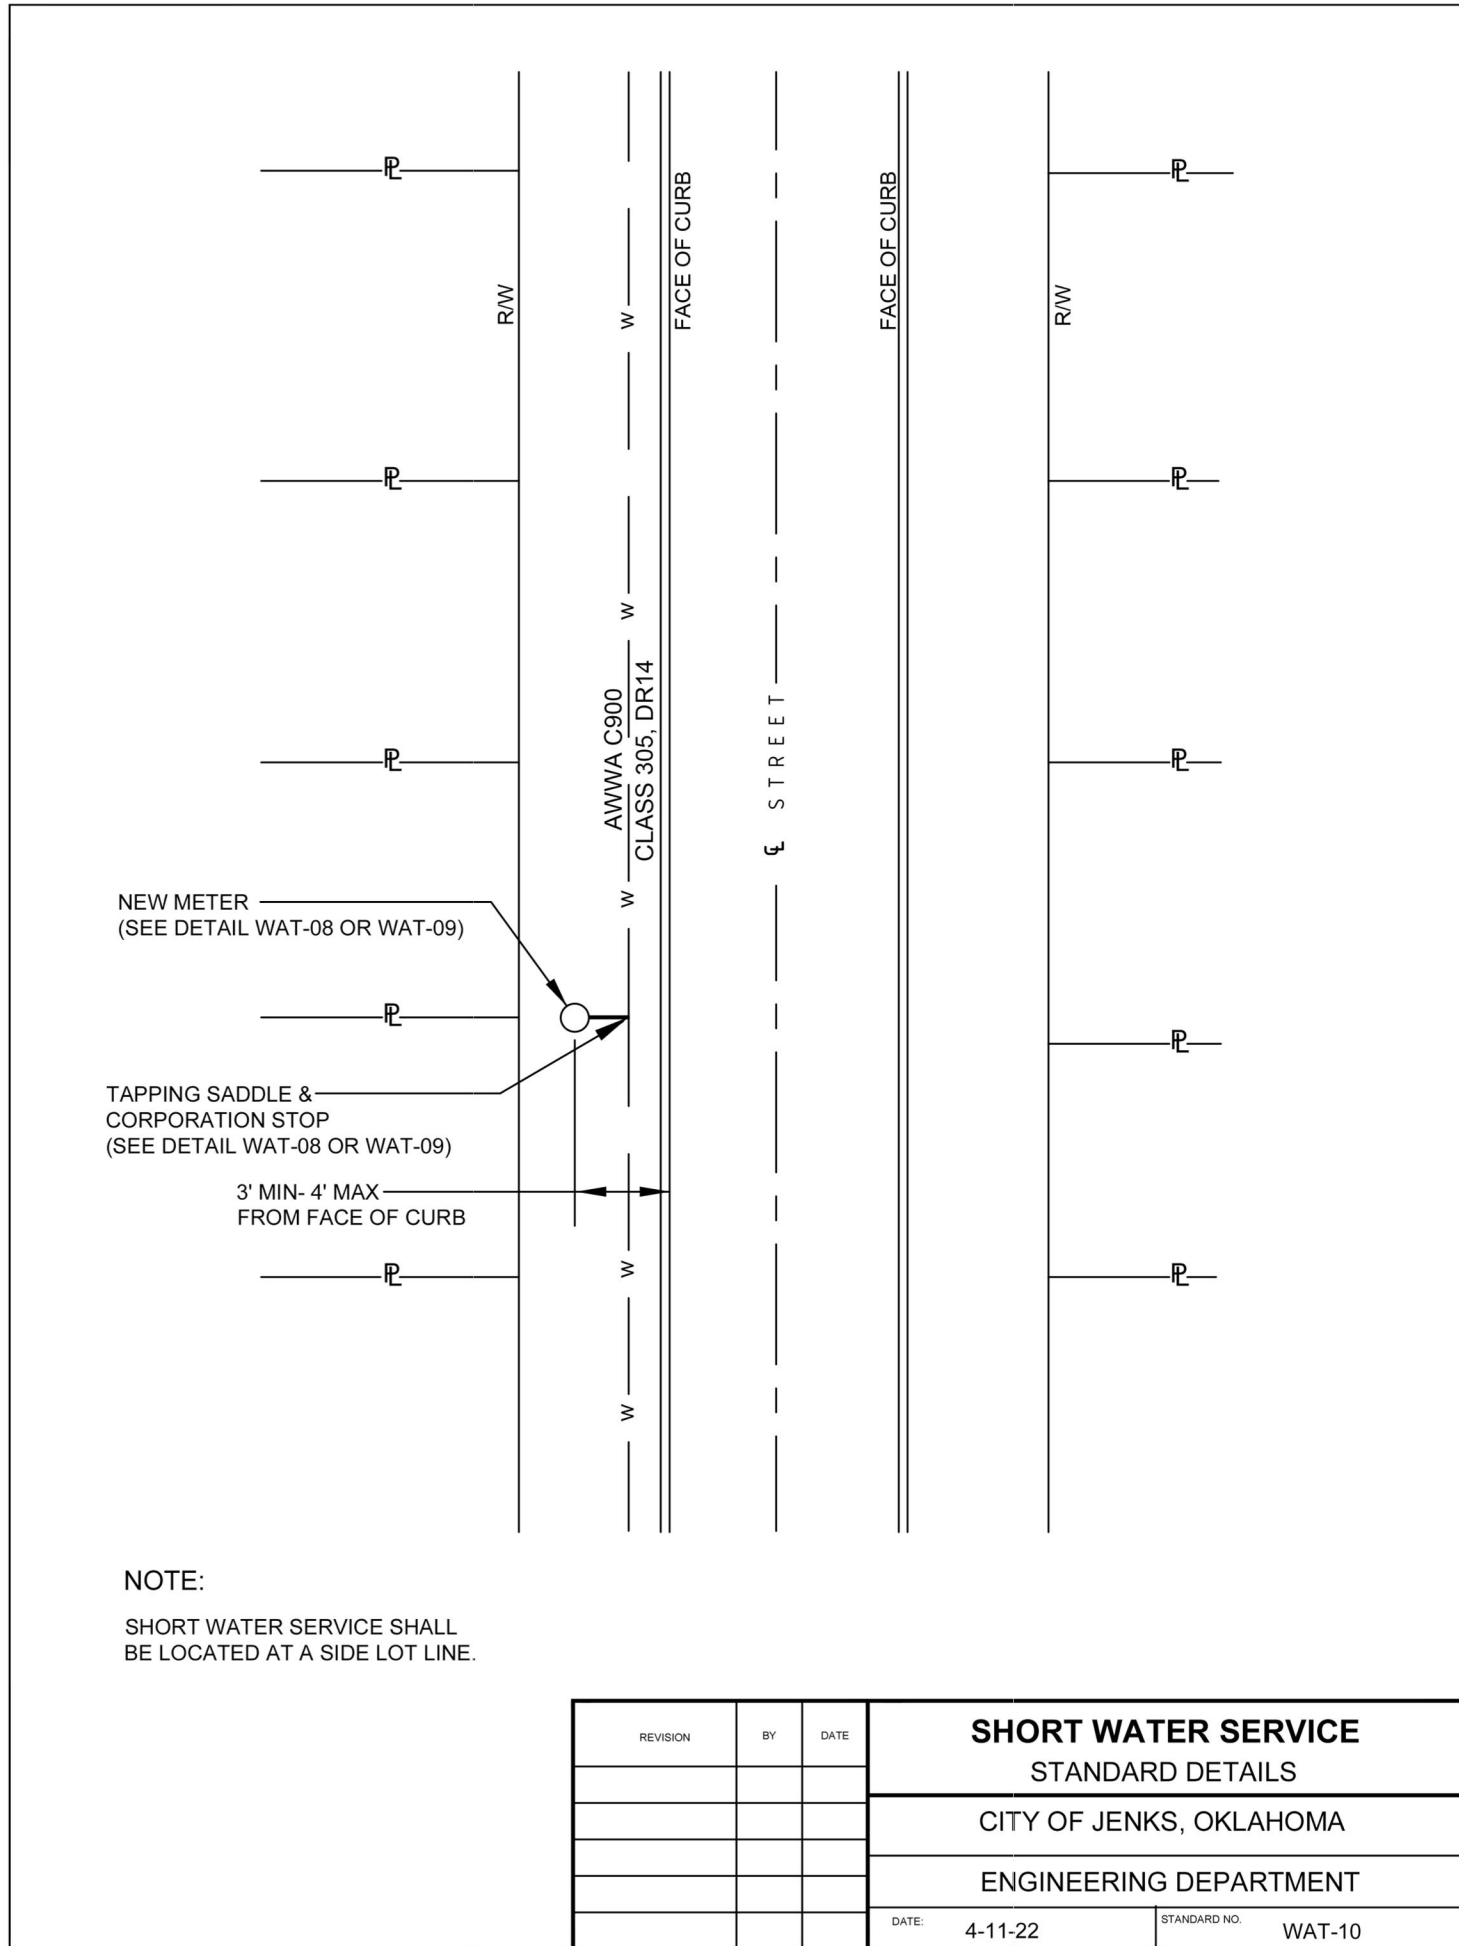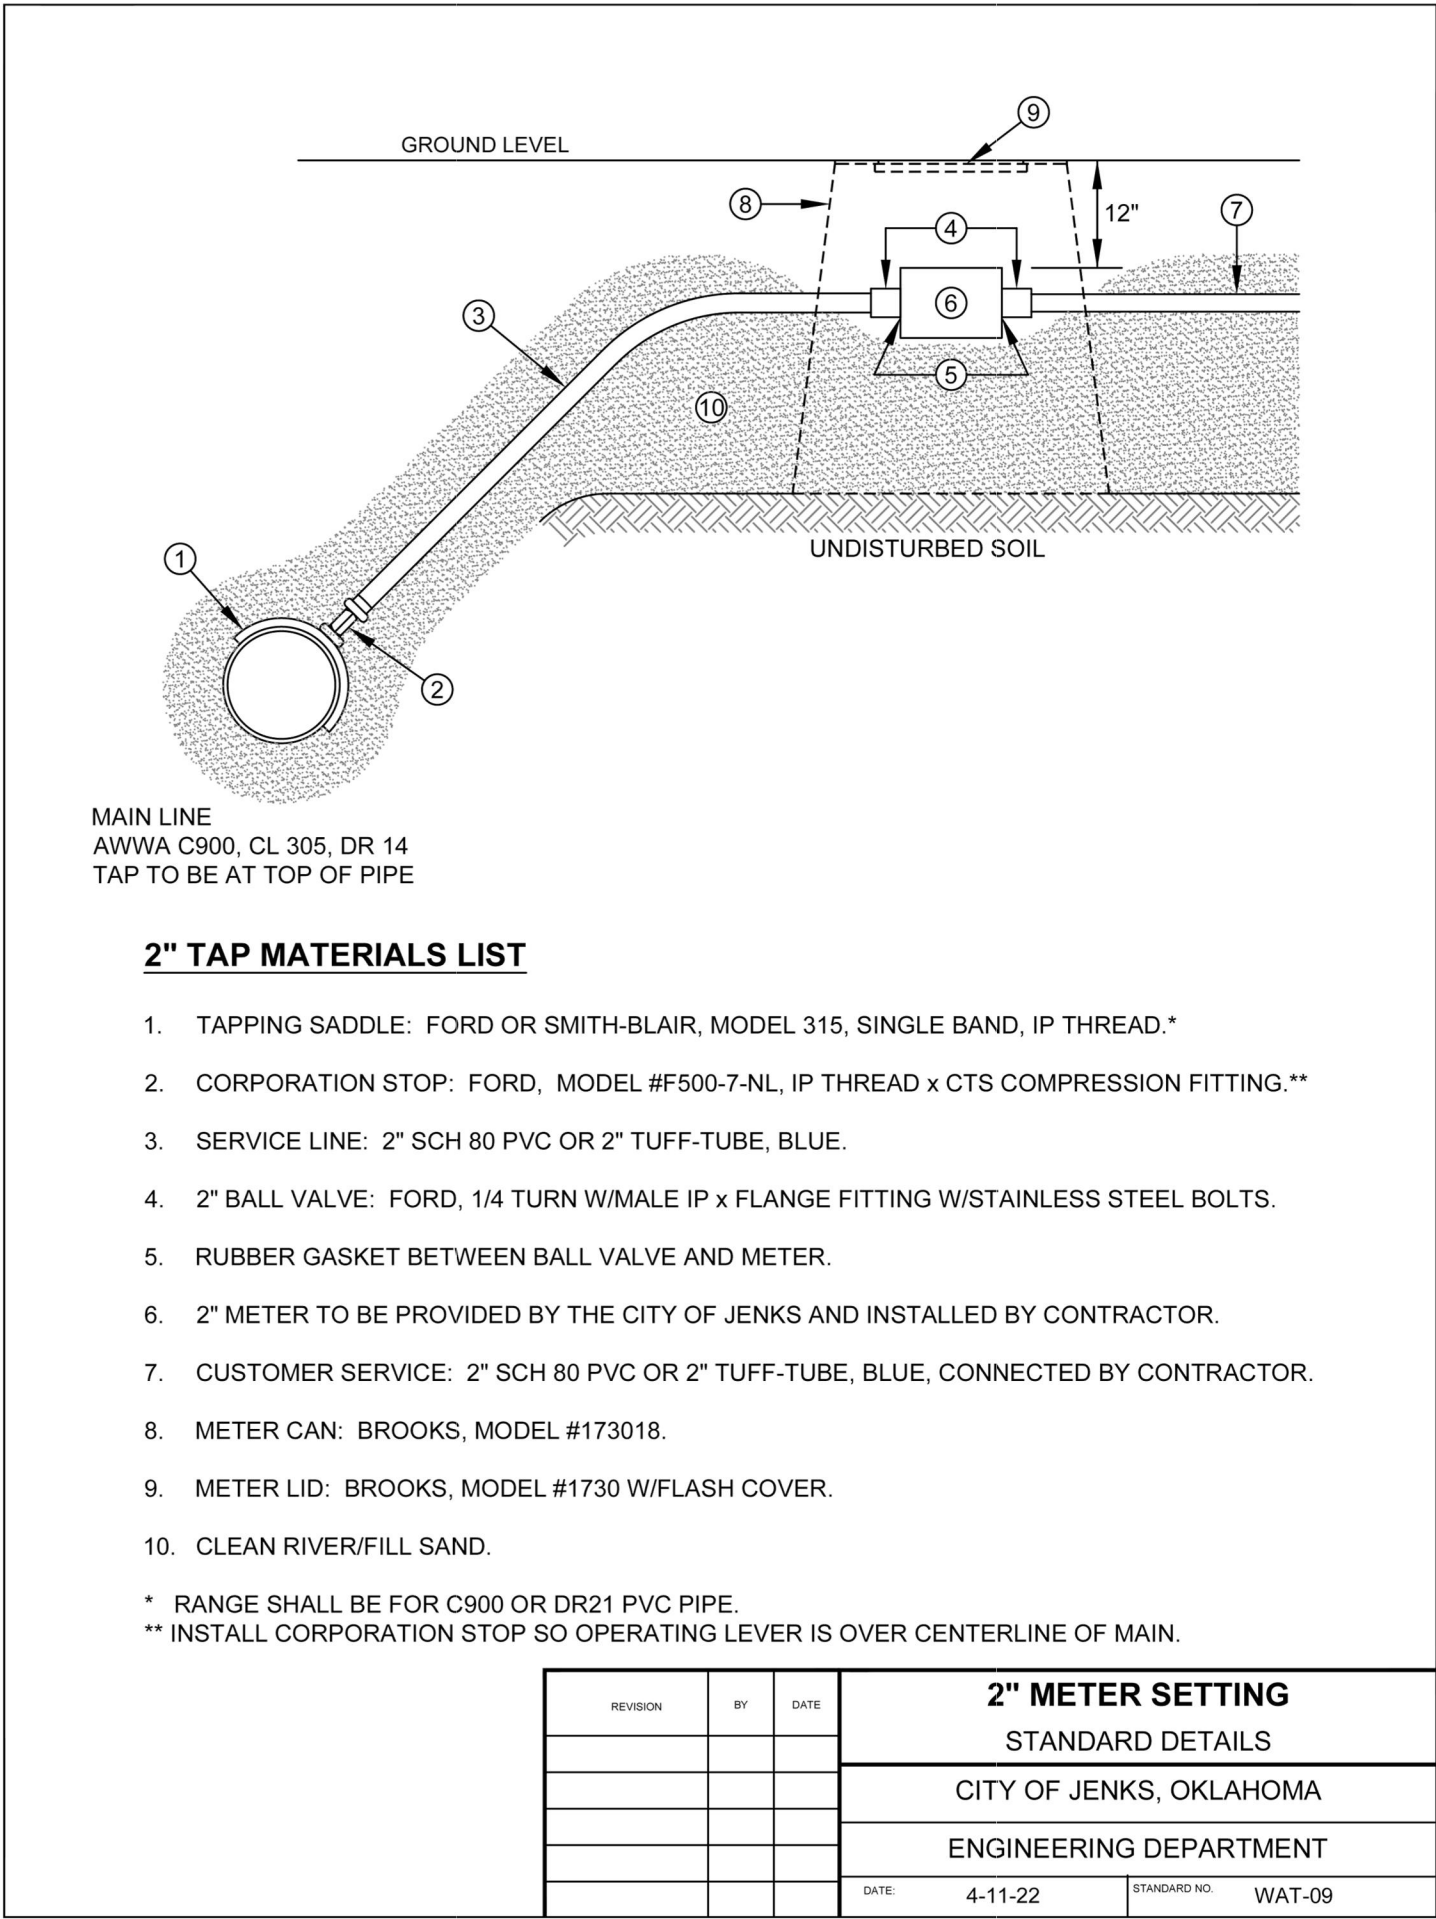

CONSULTANTS

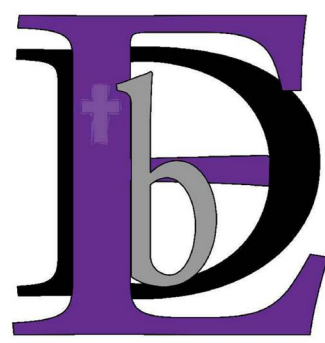

**ENGINEERED BY
DESIGN**

Engineered by Design, PLLC
10700 Myers Ln, Choctaw, OK 73020
Ph: 405-234-0980
CA# 7655 - Expires 6/30/2026



P.O. Box 548
Bixby, Oklahoma 74008
Phone: (918) 798-8356

PROJECT NAME

**South County Crossing
Lots 1 & 2**

Jenks, Oklahoma

Project No. 2276

SEAL



"I hereby certify that I am familiar with the adopted ordinances and regulations of the City of Jenks governing drainage, streets, detention and flood plains; that these plans have been prepared under my direct supervision; the above and foregoing drainage plans comply with all governing ordinances and the adopted standards of the City of Jenks pertaining to drainage, detention and earth change to the best of my knowledge, information, and belief."

REVISIONS

CITY REVIEW #3	4/07/2026
CITY REVIEW #4	4/28/2026
INTERNAL REVISIONS	6/01/2026
DEQ REVIEW #1	6/23/2026
DEQ REVIEW #2	7/09/2026

ISSUE DATE

7/09/2026

SCALE

1"=30'

SHEET NAME

**CITY STANDARD
WATERLINE DETAILS**

SHEET NO.

WL03



EXISTING UNDERGROUND LINES HAVE BEEN SHOWN TO THE EXTENT KNOWN. CALL 811 BEFORE YOU DIG!
ALL CONSTRUCTION TO BE IN STRICT ACCORDANCE WITH CURRENT CITY OF JENKS ENGINEERING STANDARD SPECIFICATIONS, INCLUDING O.D.T. 2019 EDITION AND APPLICABLE SUPPLEMENTS.